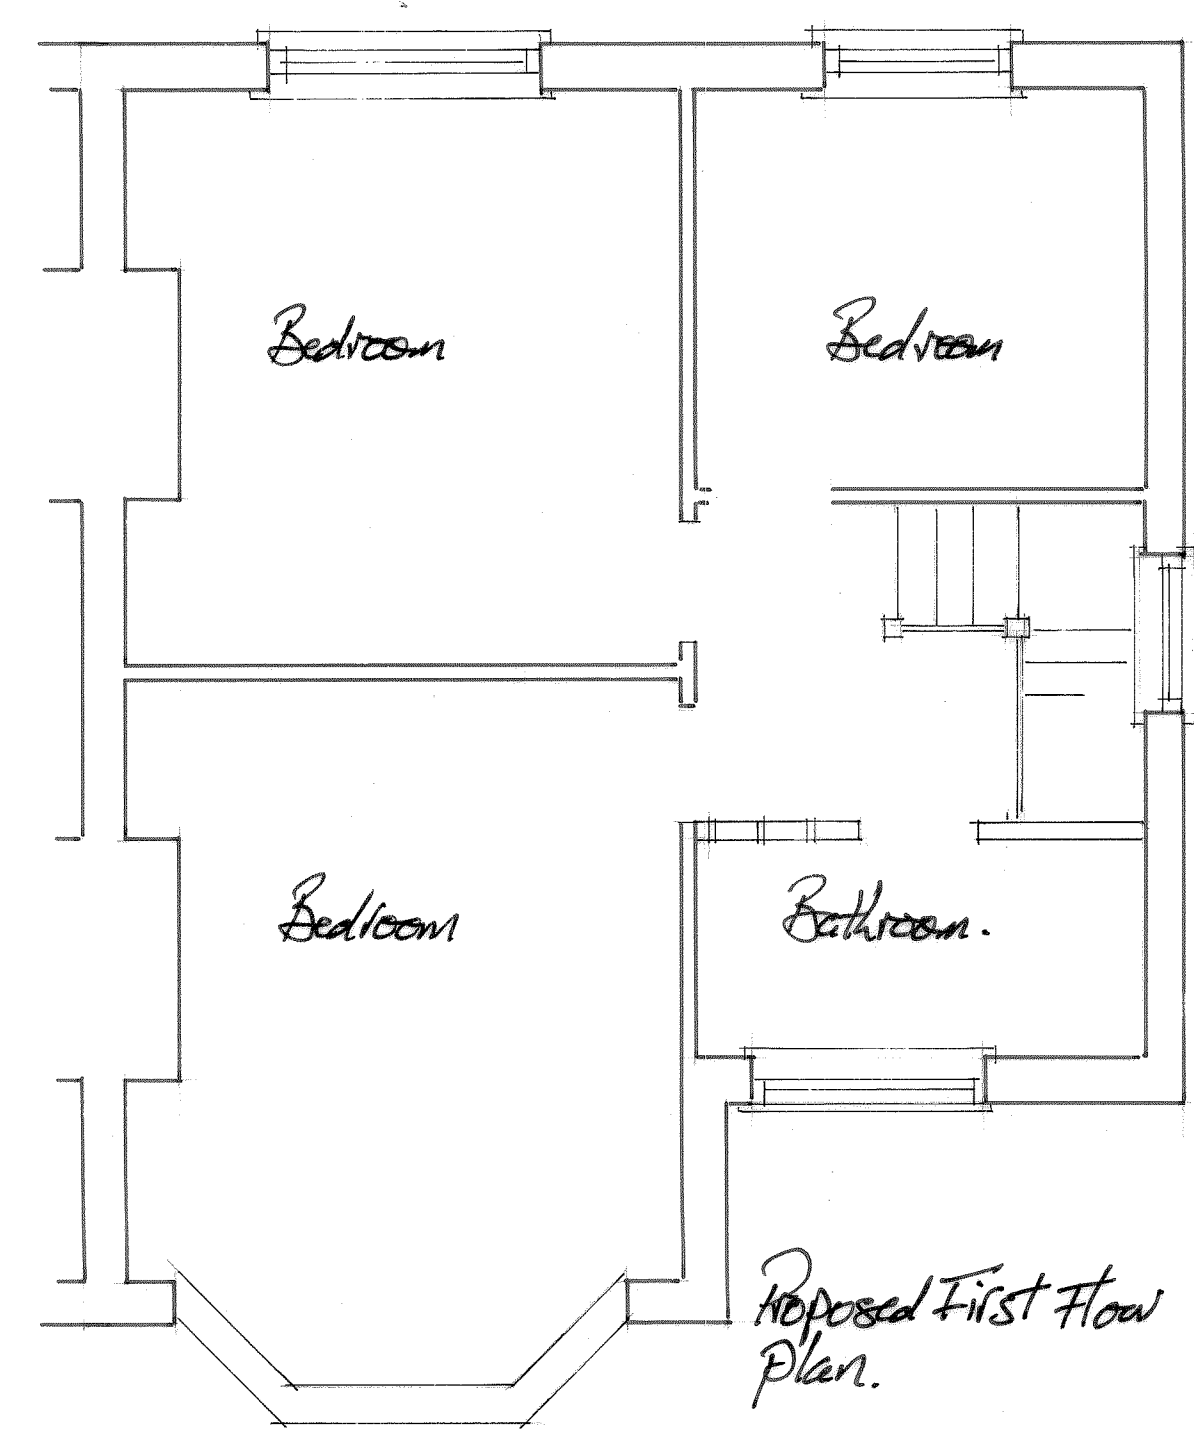
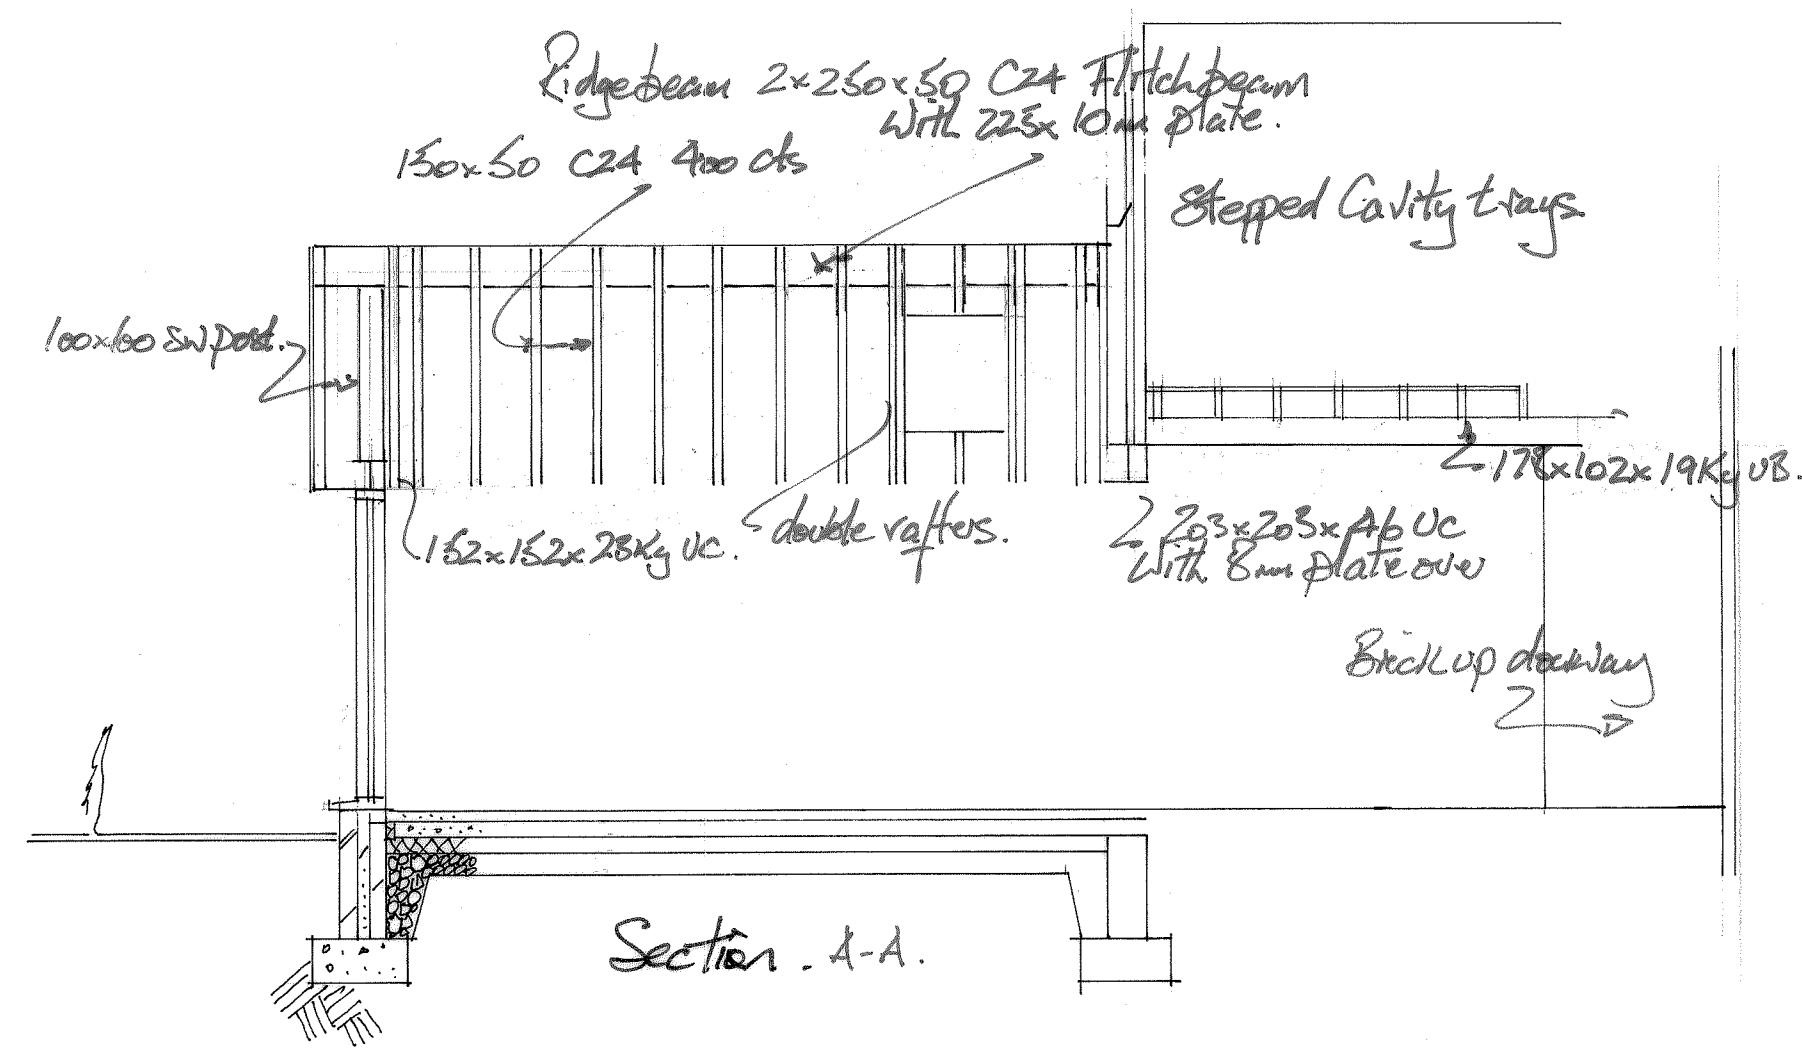
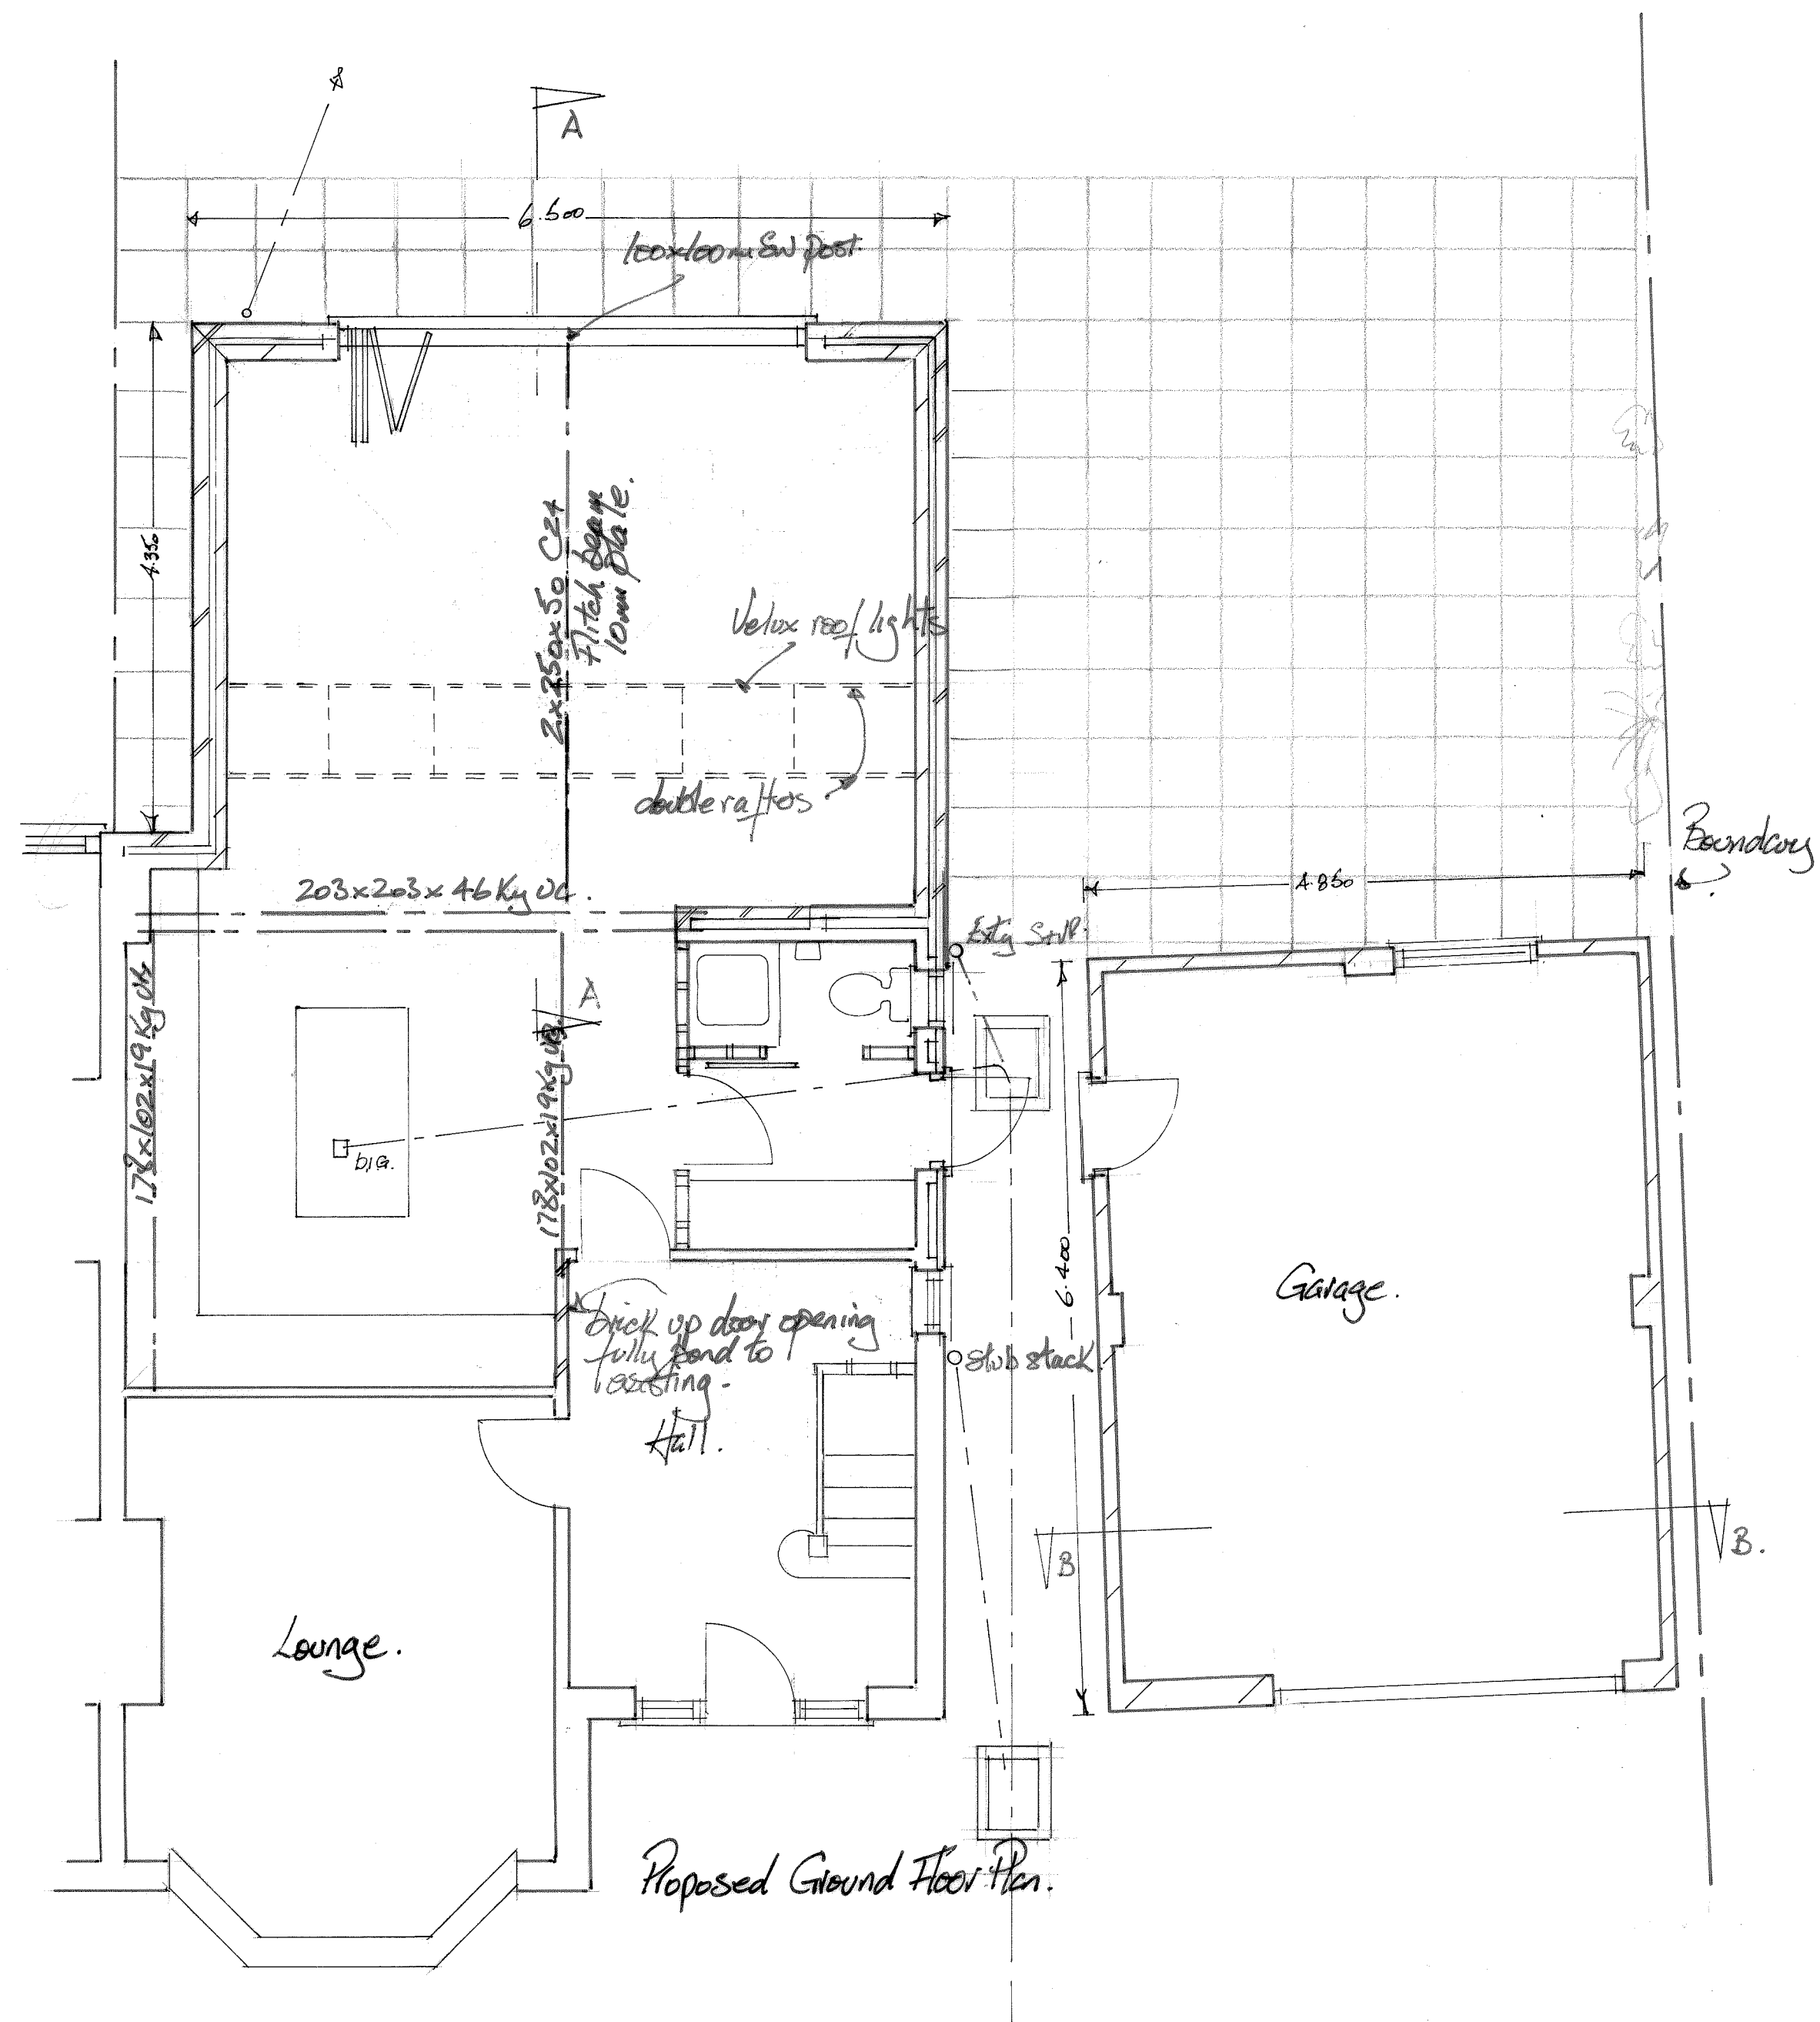


Client	
MR & MRS. R. DERRY.	
Job Title	
Drawing Title	
Proposed Plans & Section.	
Scale	
1:50	
Date	Drawn by
SEPT. '18	
Drg. No.	Rev.