


25 heather close

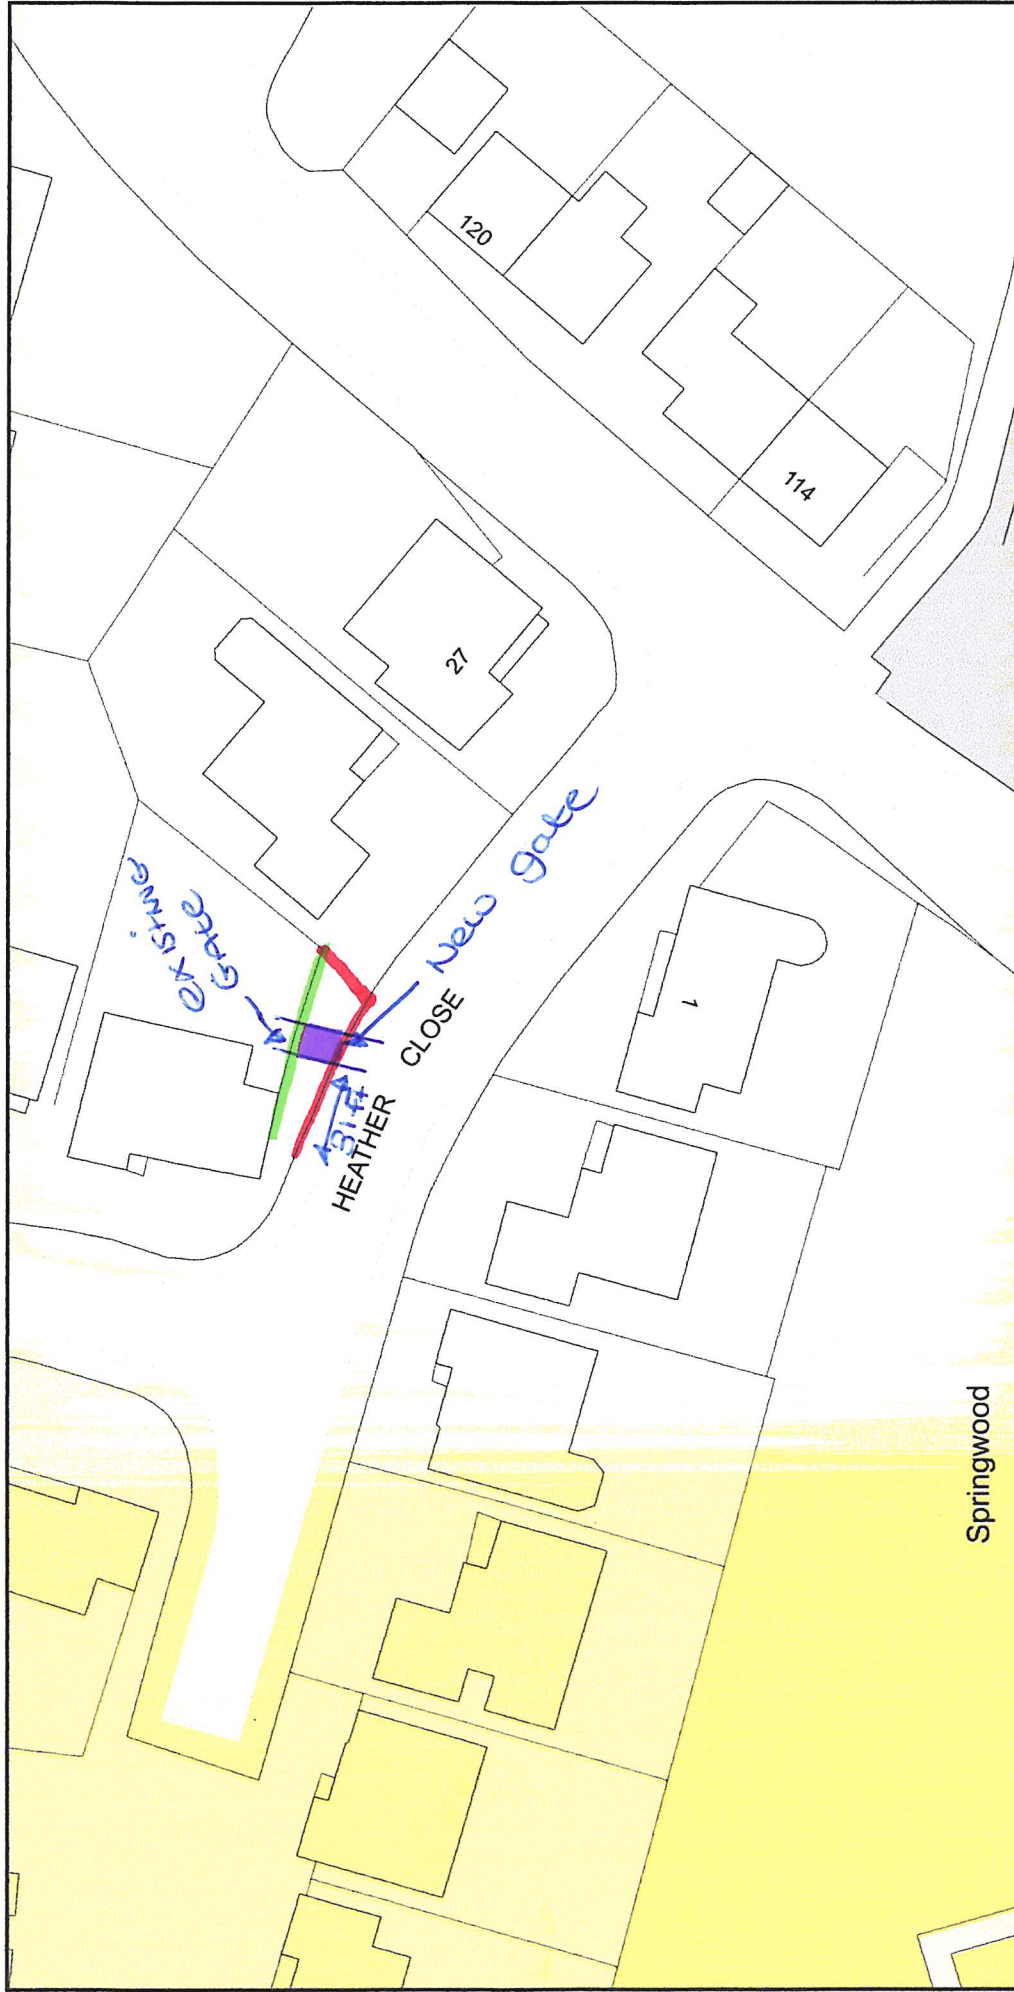

- new fence
- existing fence
- new gate (4F passage)
(this is already there)

Plan Produced for: New fence line
 Date Produced: 10 Oct 2019
 Plan Number/Project ID: TQRQM19283172549271
 Scale: 1:500 @ A4

