


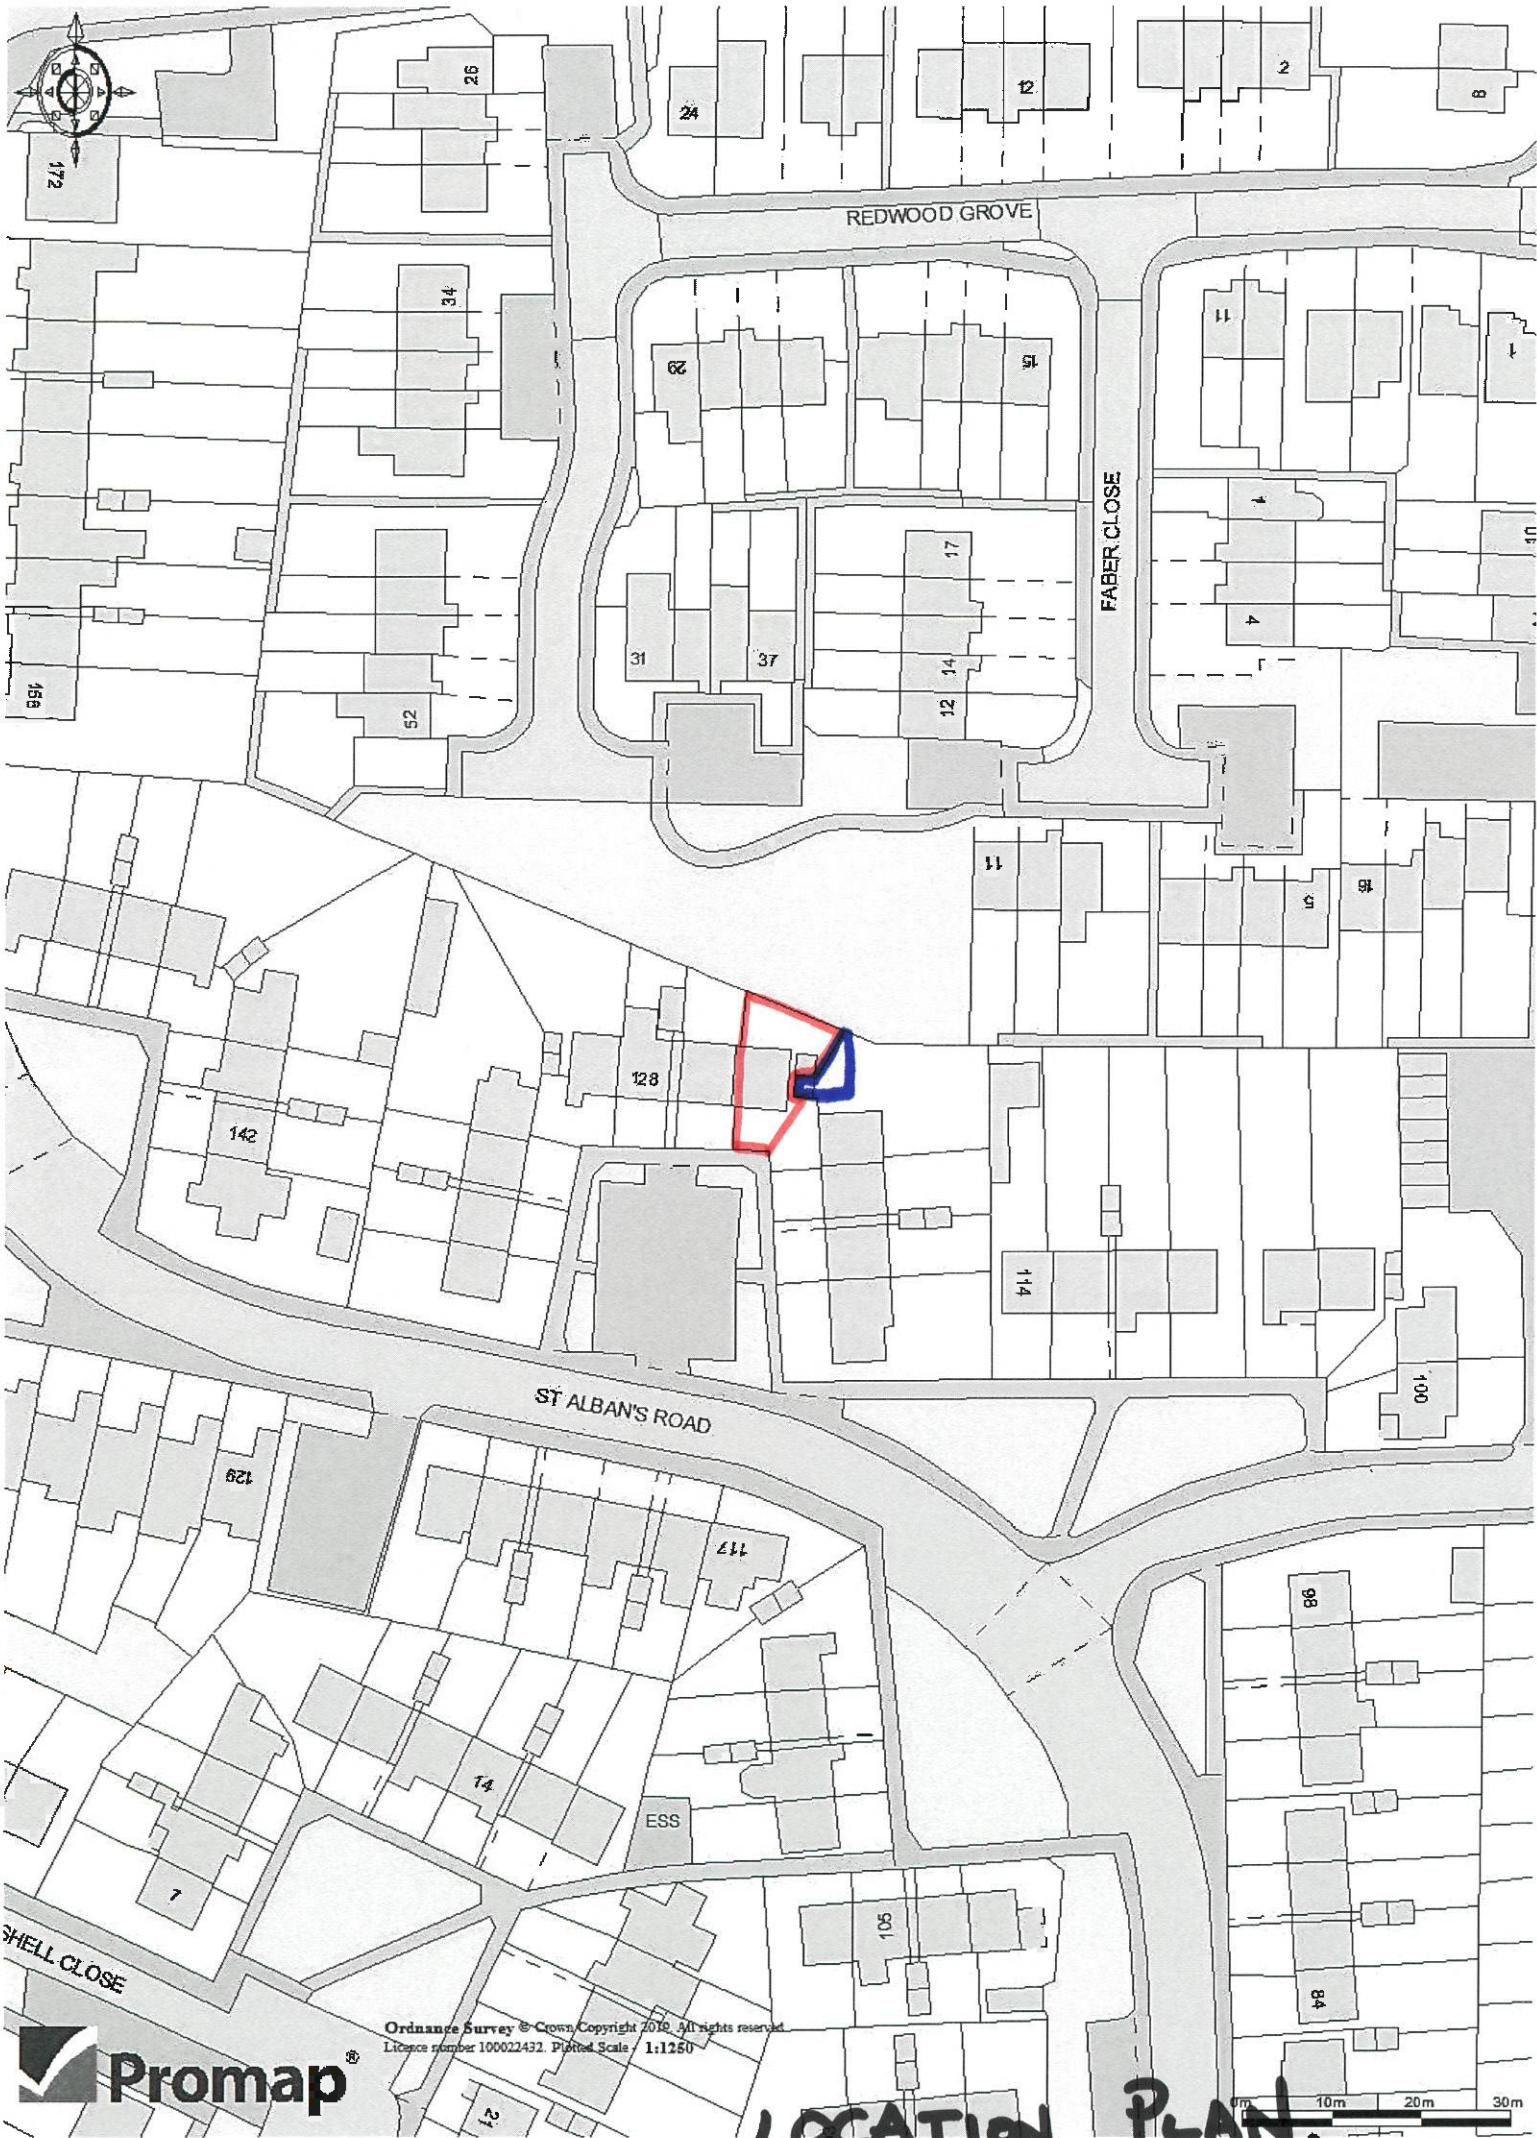

Ordnance Survey © Crown Copyright 2018. All rights reserved.
Licence number 100022432. Printed Scale 1:1250

 Promap®

LOCATION PLAN.