
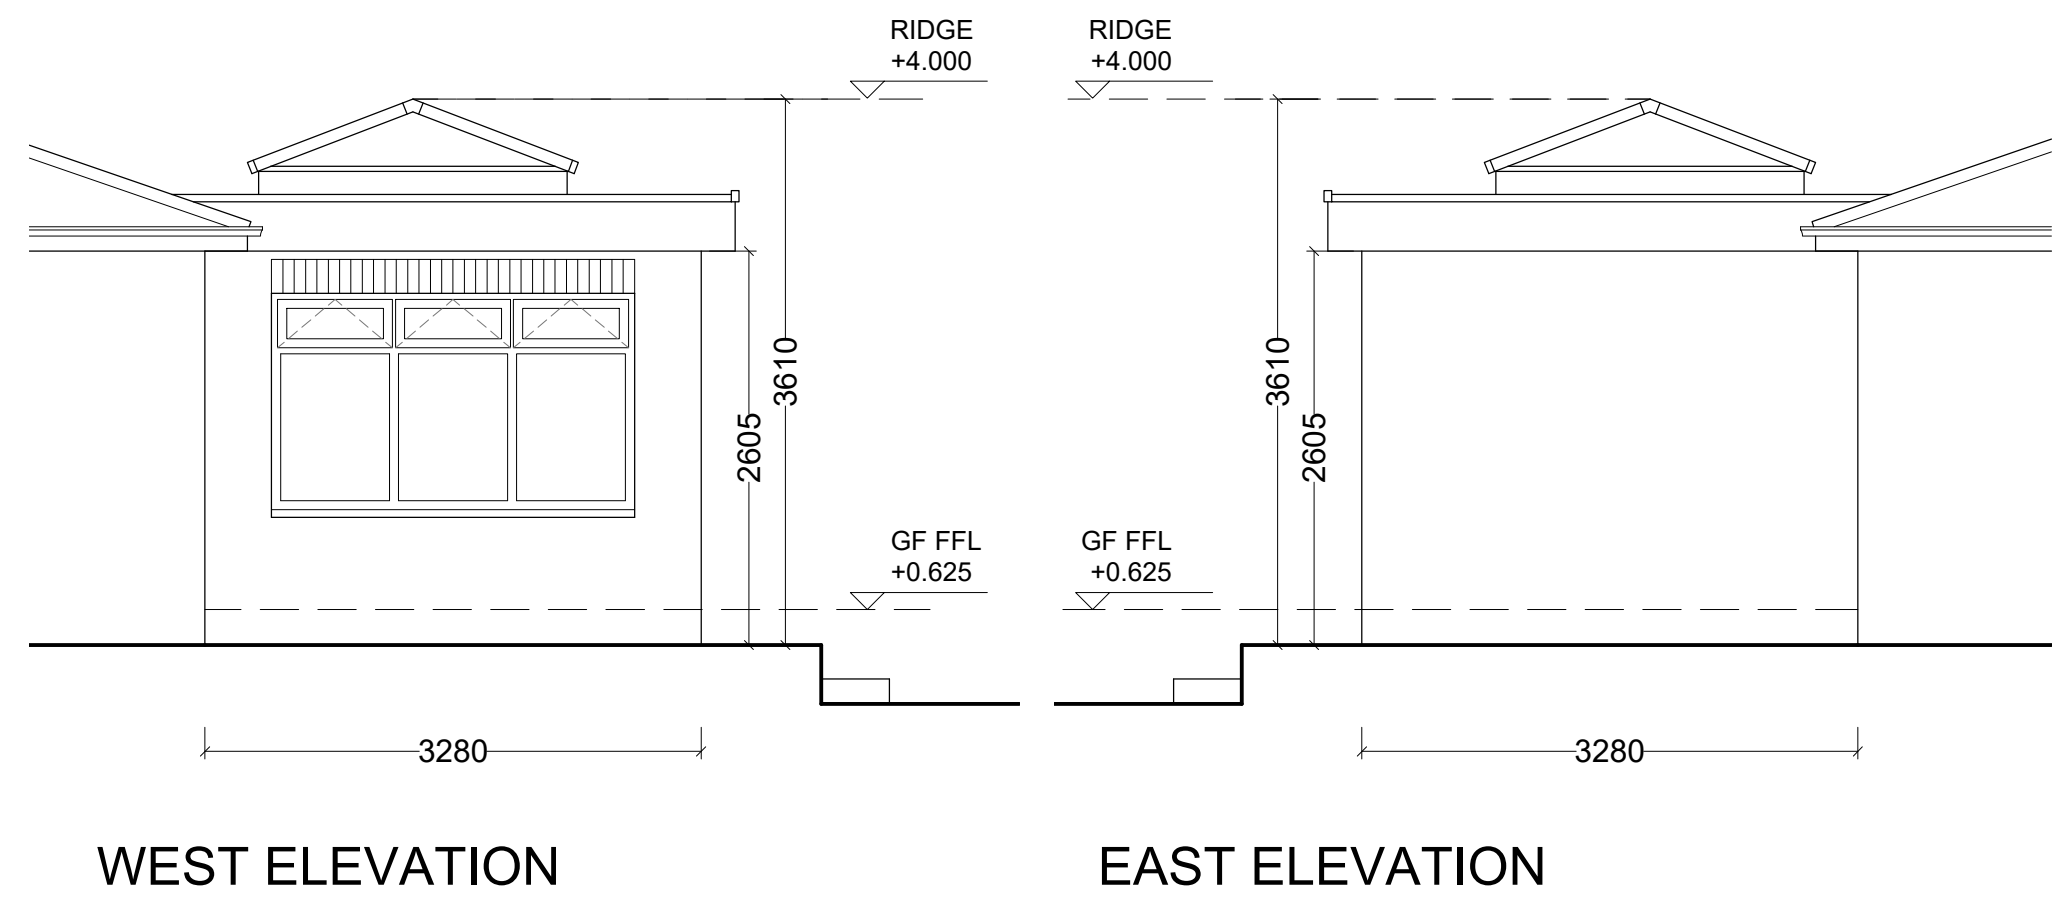
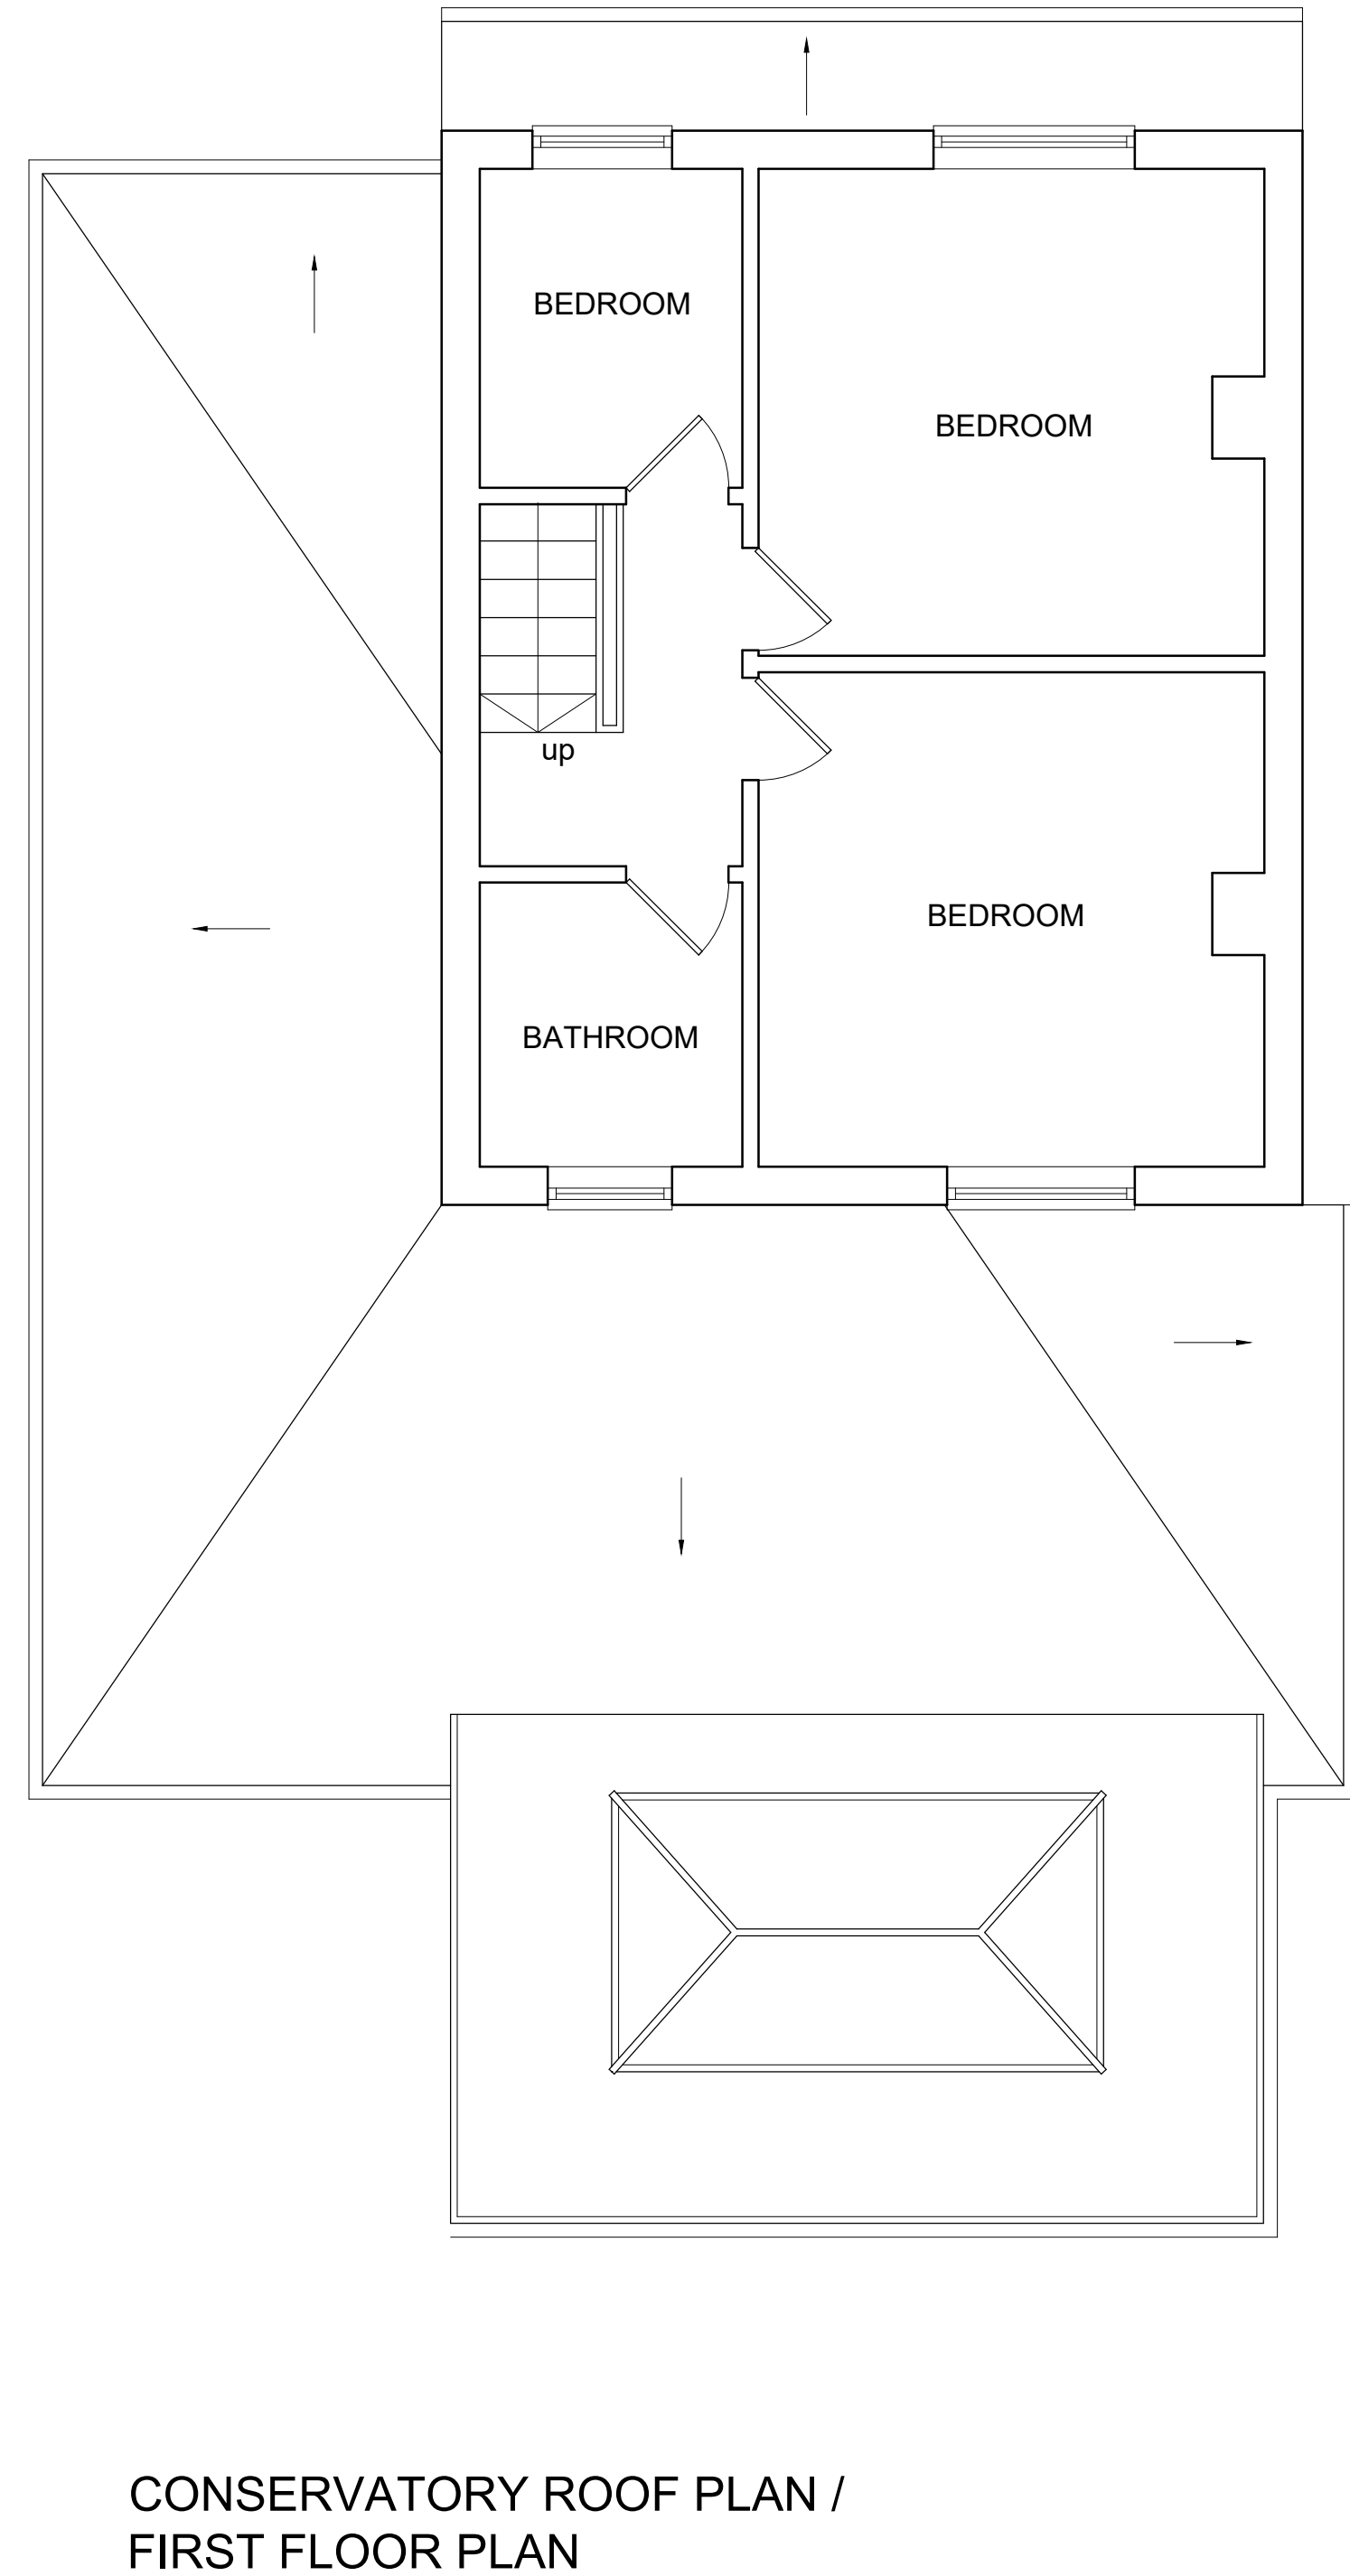


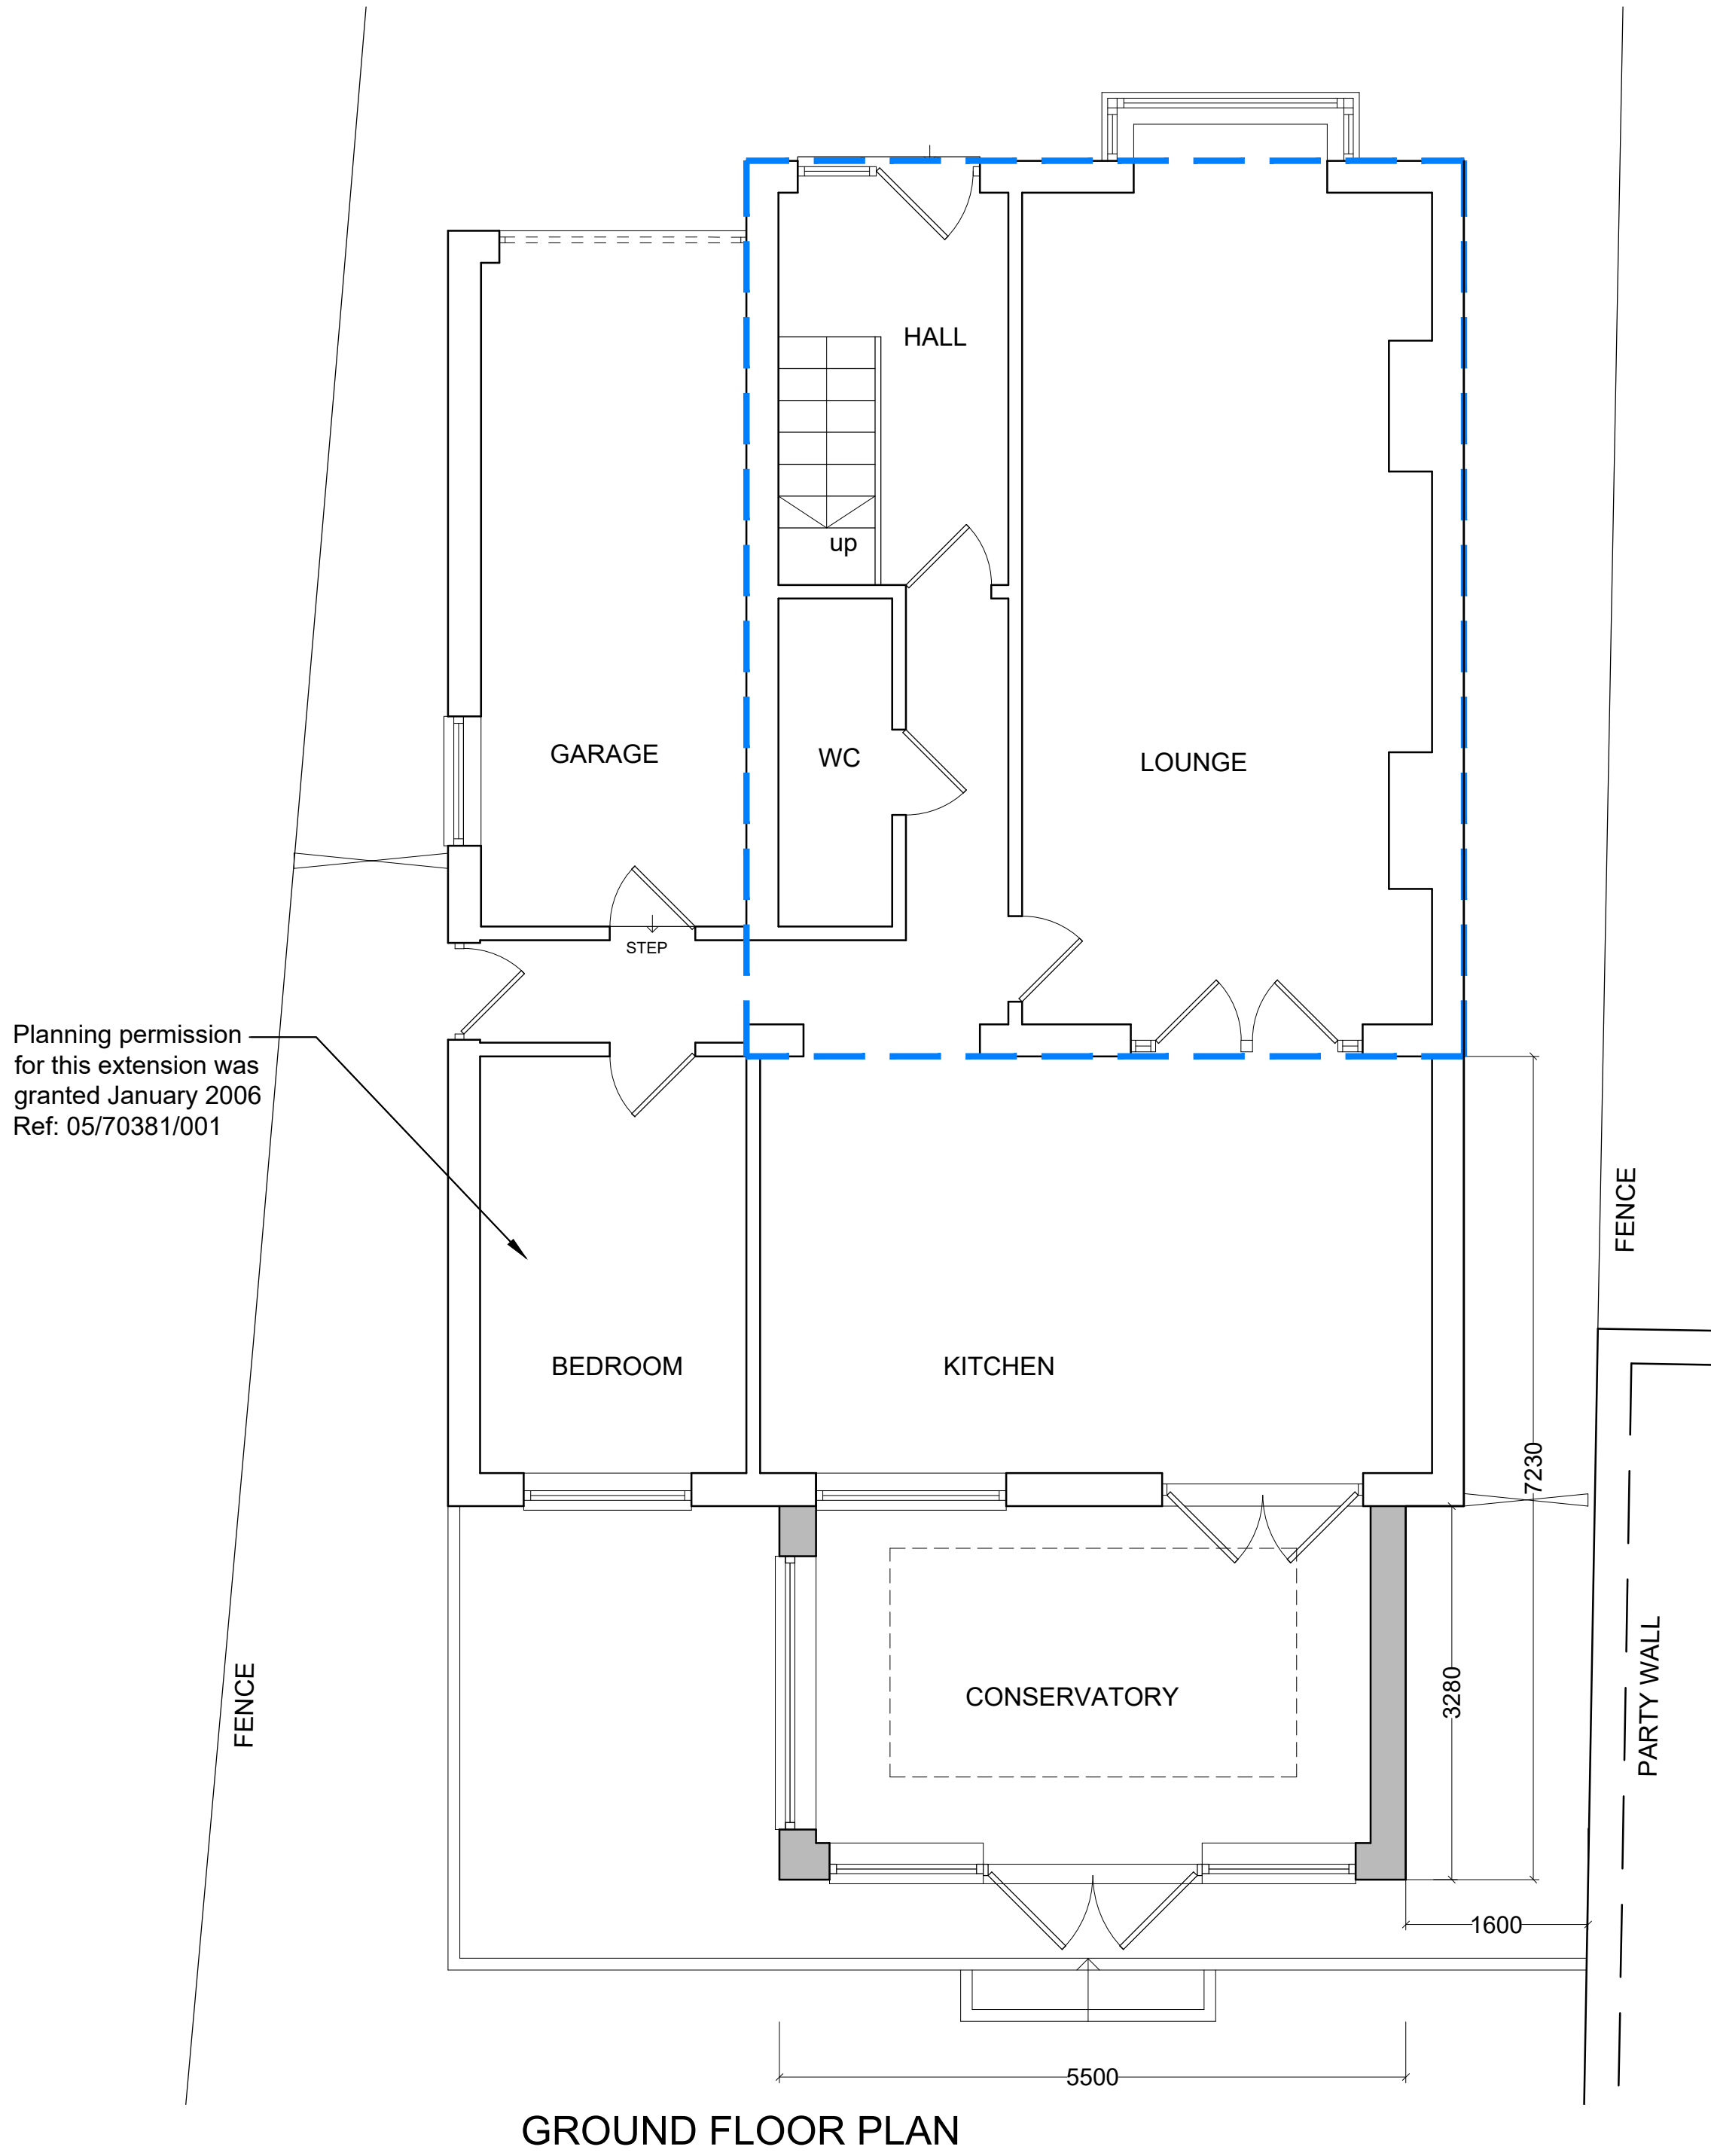


- KEY
- EXISTING WALLS
 - CONSERVATORY EXTENSION WALLS
 - EXTENT OF ORIGINAL HOUSE

notes:

revisions: A | 12.09.2019 | AT | Issued for planning

revisions:

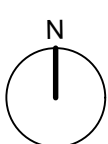

100mm @ A1 | 50mm @ A3

NOTE: The contractor is responsible for checking all site dimensions and levels. These should be checked prior to the ordering of any components and before the commencement of the works. All discrepancies should be brought to the attention of the Contract Administrator.

Mr. A. Cockburn
Conservatory
77 Silvester Road, Waterlooville
drawing information title : Plans & Elevations



PWP Architects Ltd 61 South Street, Havant, Hampshire PO9 1BZ
t: 02392 462494 f: 02392 481152
e: design@pwp-architects.com
w: www.pwp-architects.com

status : Planning
date : September 19
scale : 1:50 @ A1 / 1:100 @ A3
drawn : AT
checked : JS

job: 5641 dwg: 1200 rev: A