


- This drawing is the copyright of HNW Architects Ltd Registered No. 3589904
- All dimensions must be verified on site prior to construction.
- Do not scale this drawing except for Planning Application purposes.
- Ordnance Survey Licence No. 100000200
- Only PDF issues of this drawing are controlled. All other formats of this drawing (e.g. .dwg Autocad or .rvt Revit files) are un-controlled and are used at your own risk.
- This drawing must not be copied, transmitted or passed to a third party, without written consent.


Rev	Amendments	by	chkd	Date
A	Planning Issue	AG	LJ	01/07/19
B	Amendments to elevations	LJ	KW	12/09/19

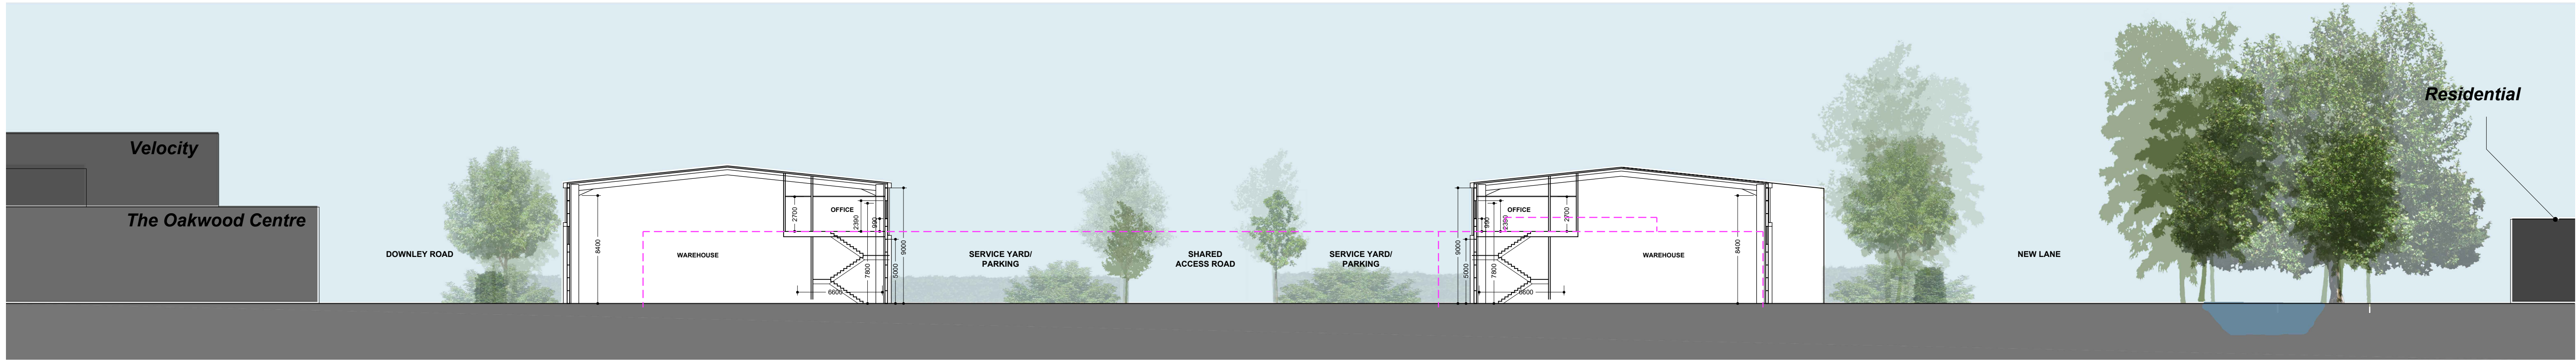


SECTION A-A AS PROPOSED



SECTION B-B AS PROPOSED

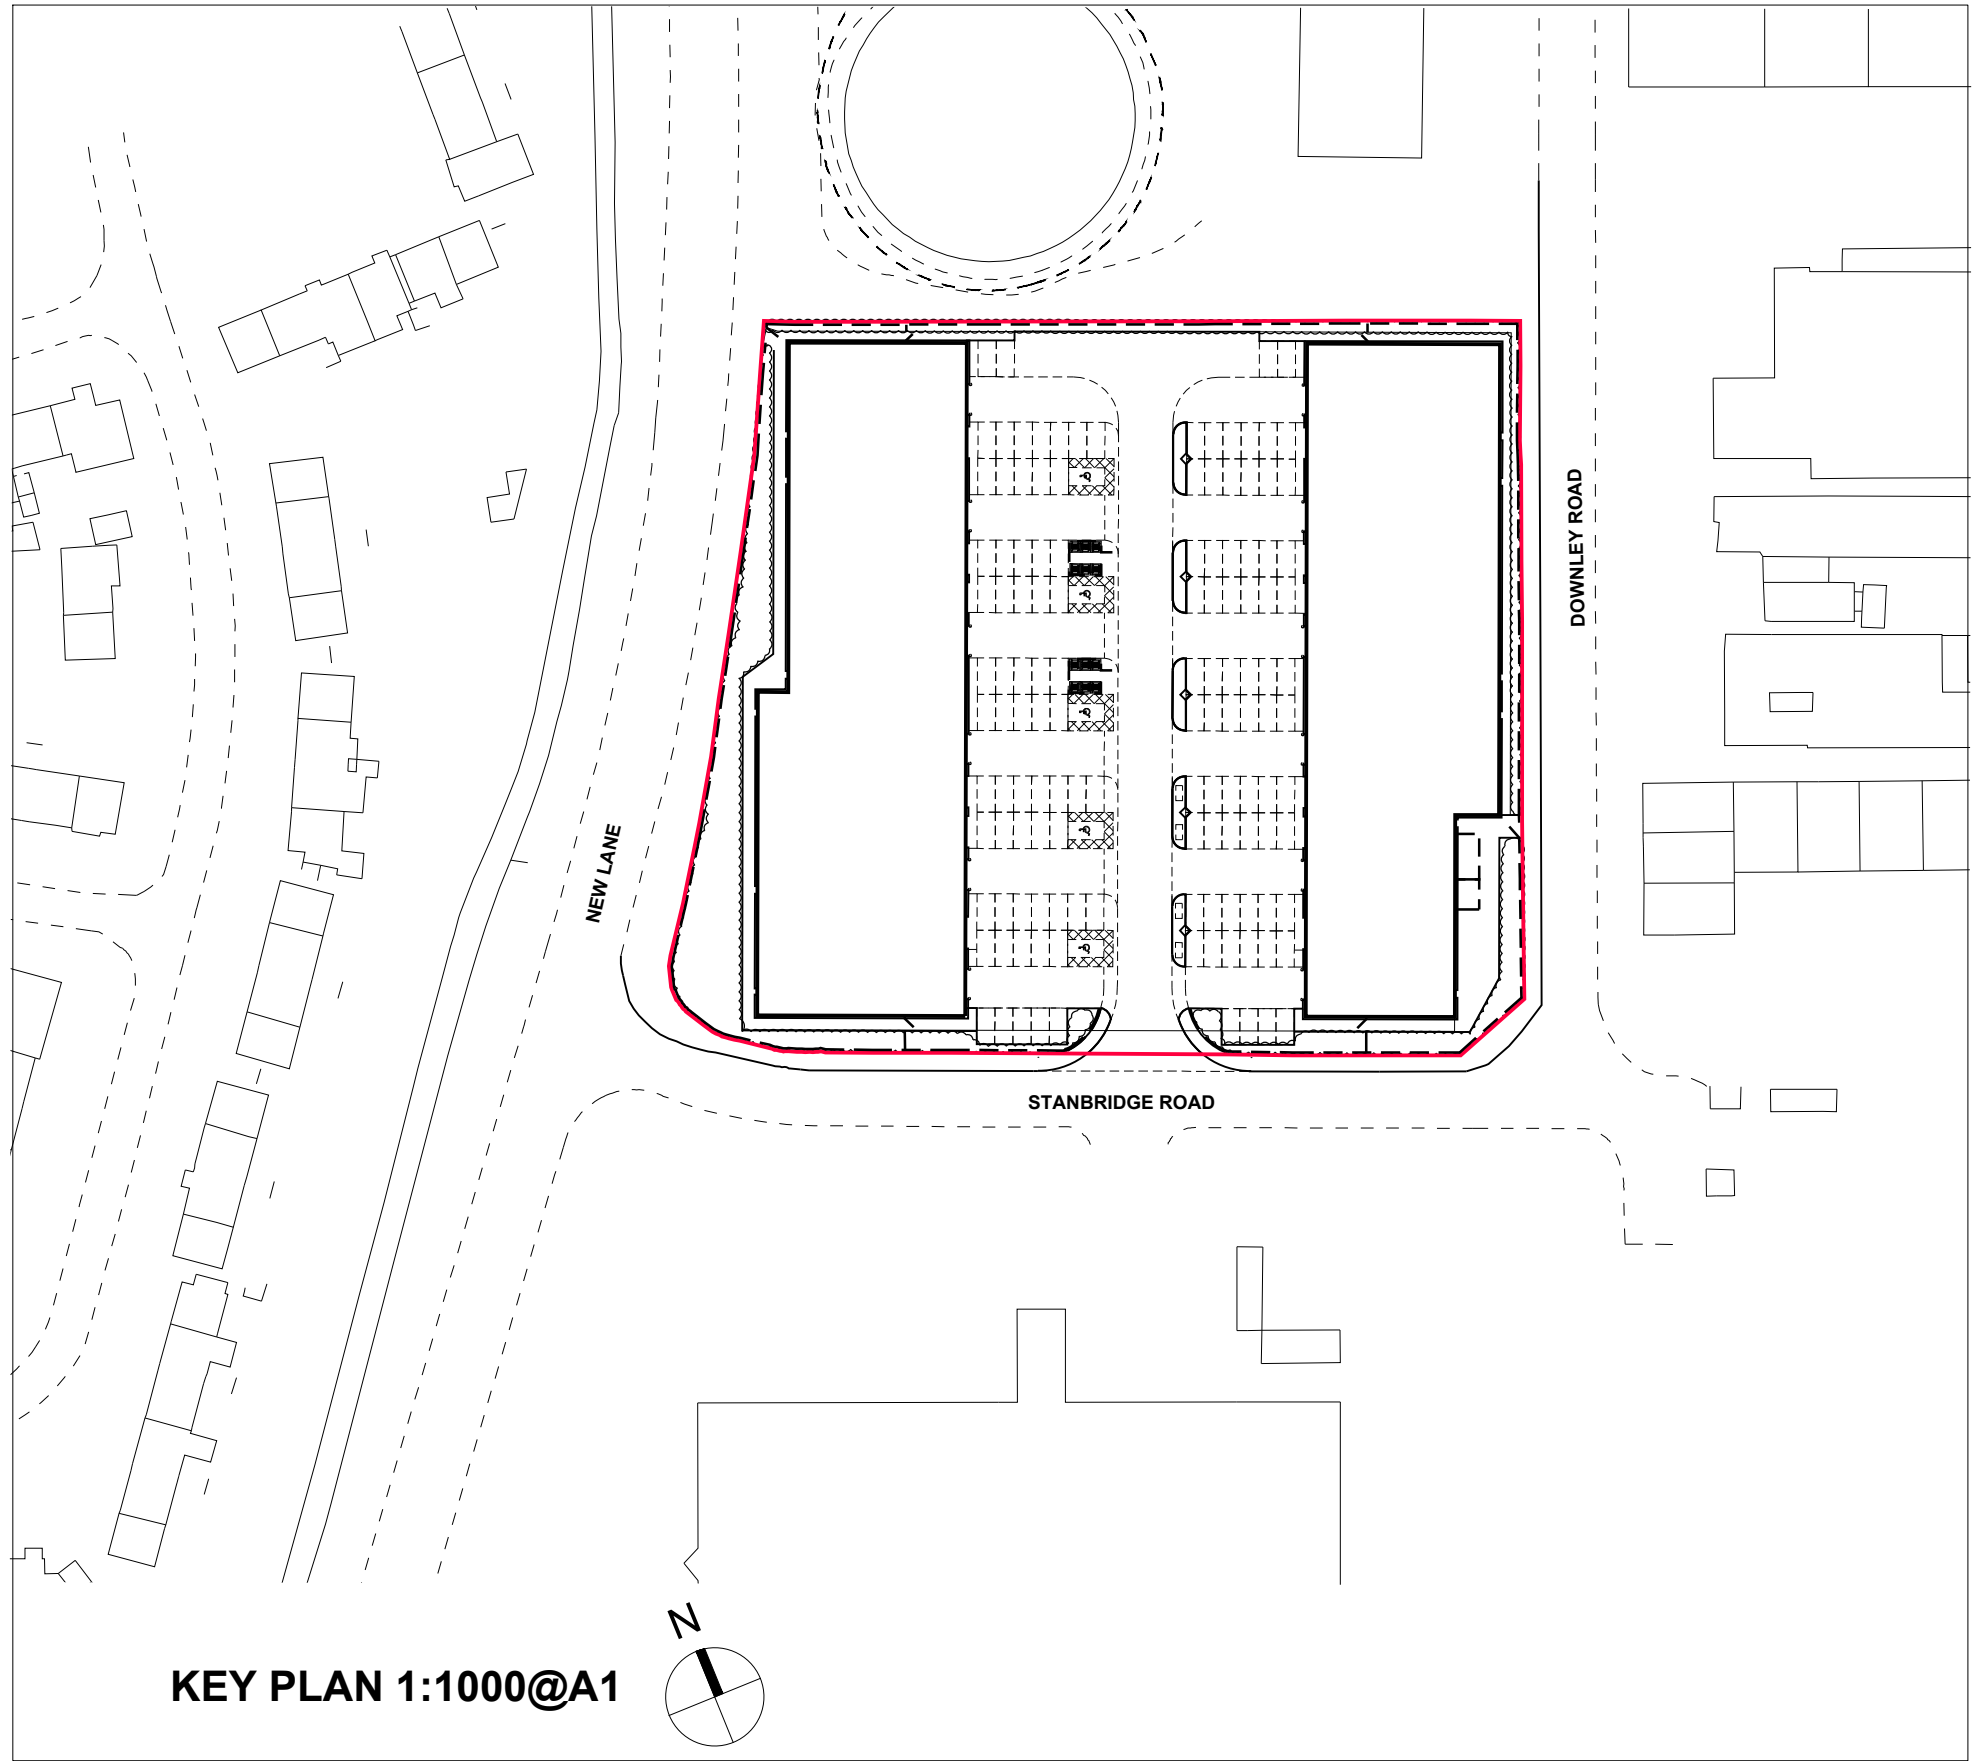

NOTES:
All measurements are preliminary/ approximate & subject to tree survey, spot level / analysis, full utilities search, legal boundaries, drainage analysis and detailed layouts/design development through consultation.

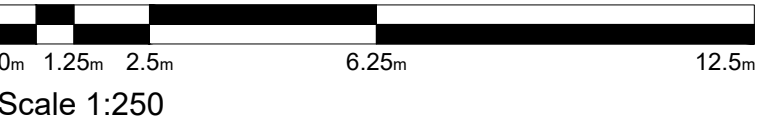

Project
**Kingsbridge Estates
New Lane
Havant**

Drawn By
LJ

Checked By
KW

HNW Project No.
18041

Date Created
DEC 2018

Scale
A1- 1:250

Drawing Title
**Site Sections
As Proposed**

Drawing Status
PRELIMINARY

Revision
B

Drawing Number
18041-HNW-ZZ-ZZ-DR-A-2322

61 North Street, Chichester, West Sussex, PO19 1NB

hnw architects