




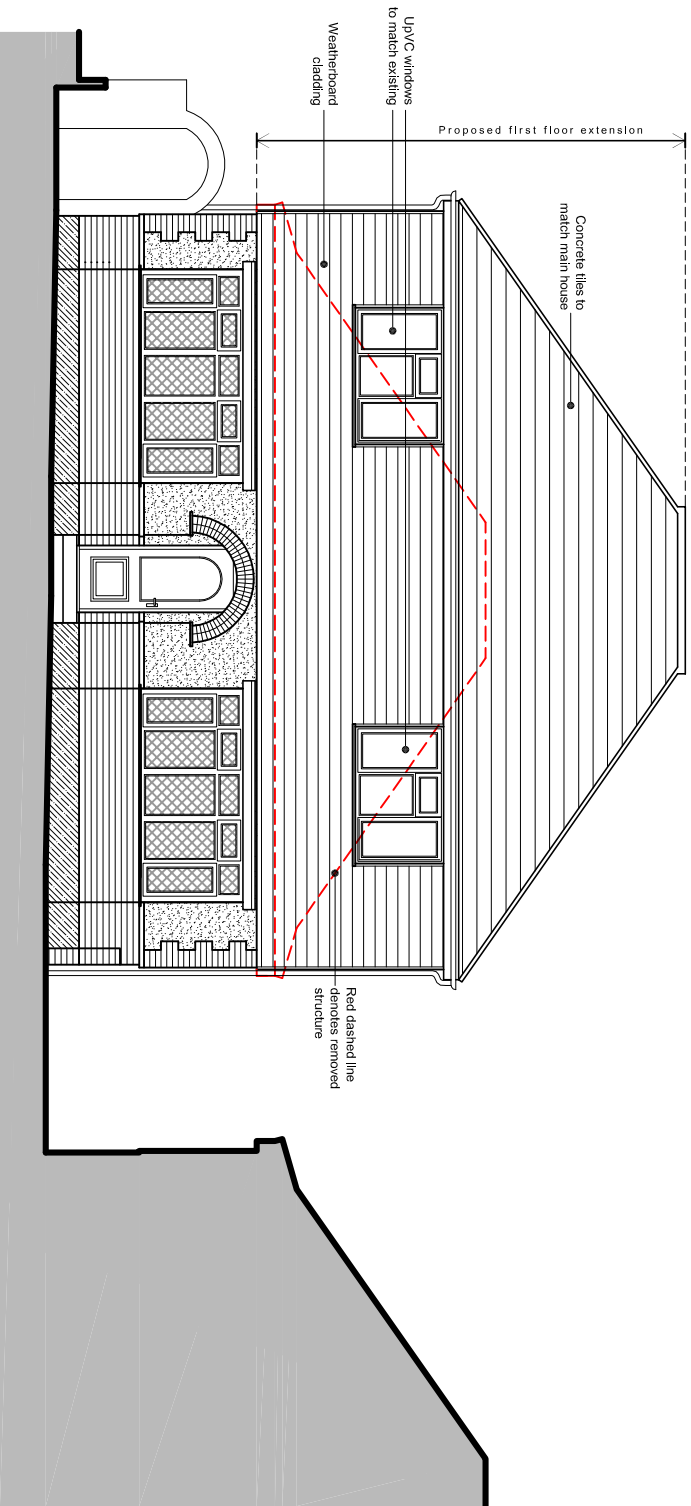


North (front) elevation

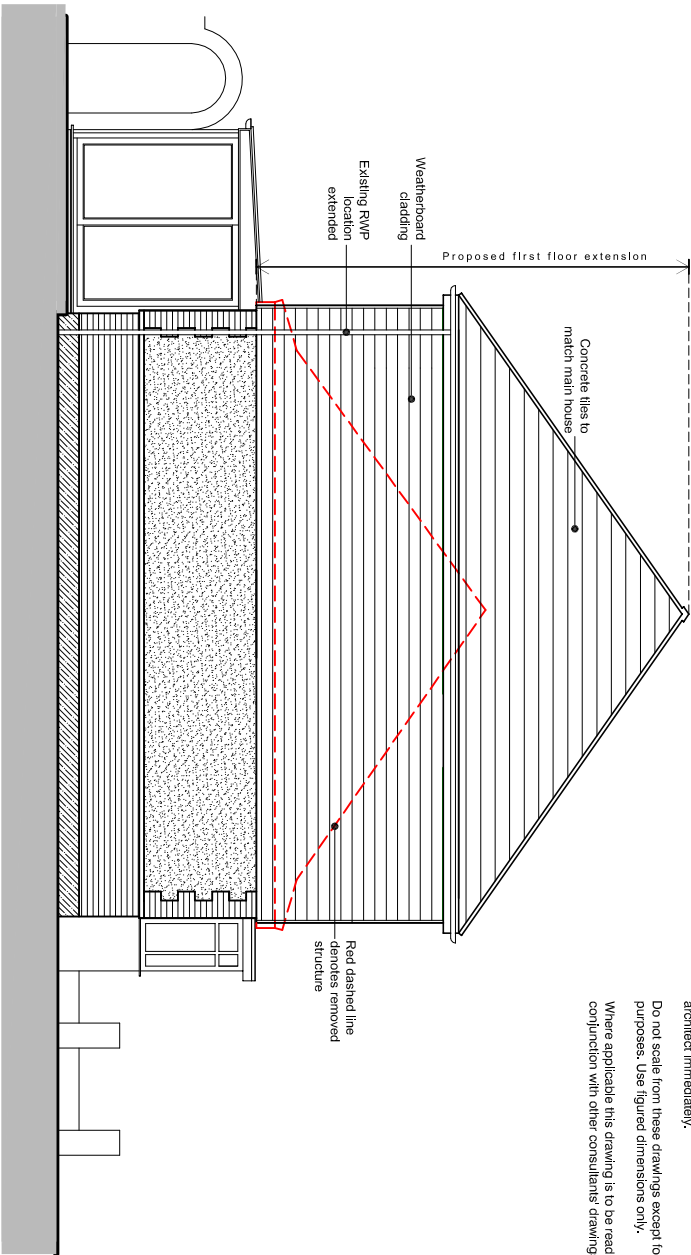

East (side) elevation

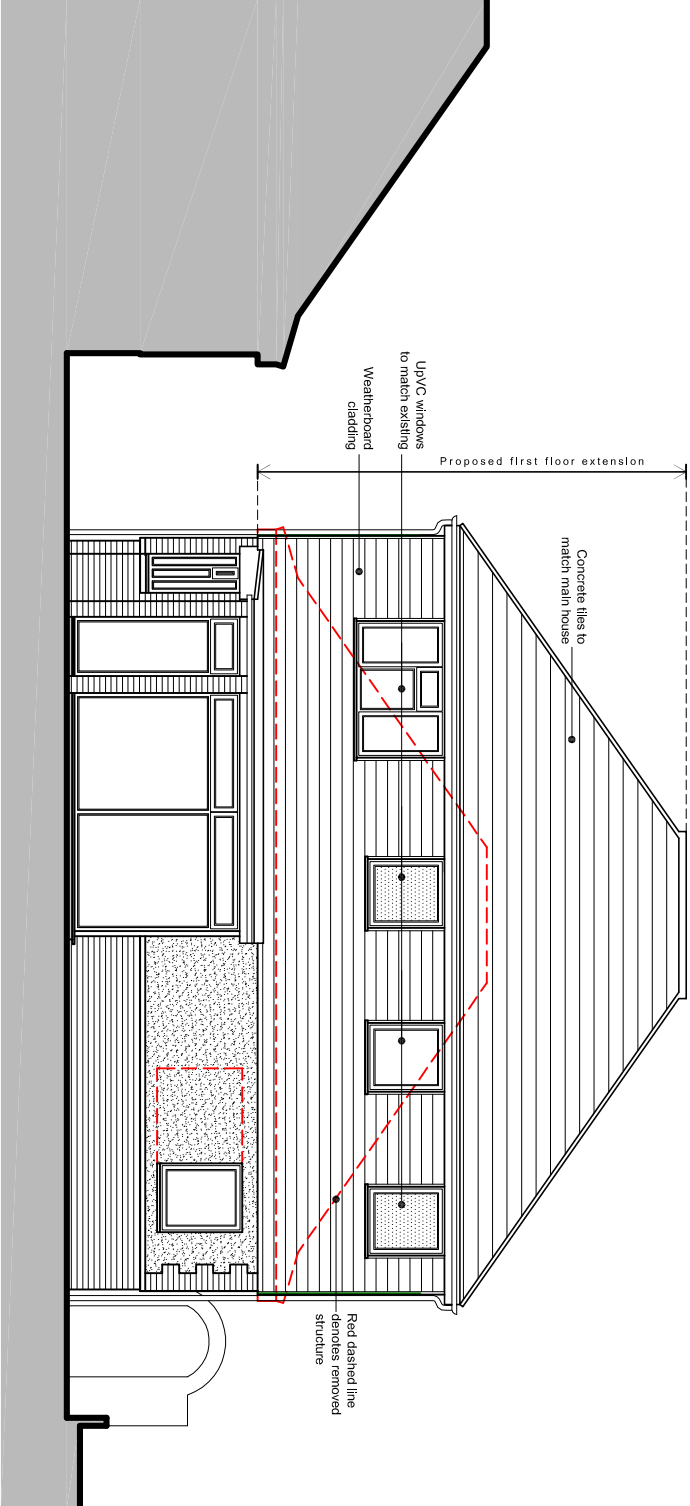

South (rear) elevation

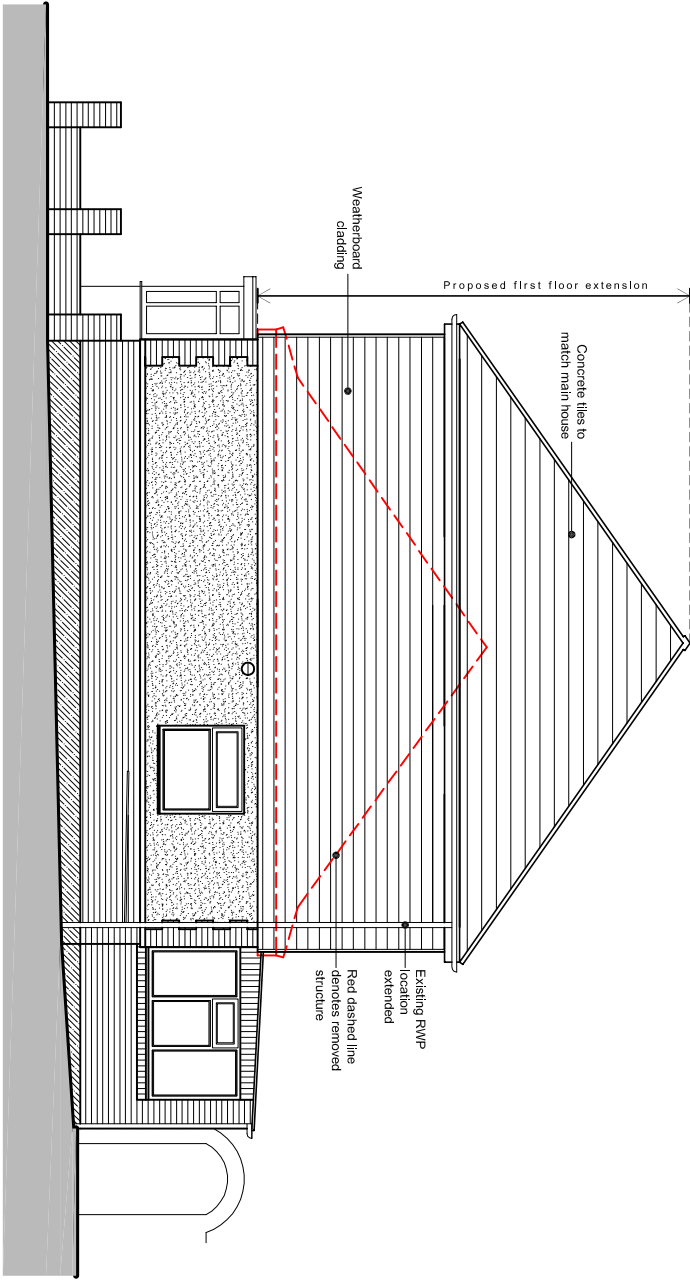

West (side) elevation

Proposed elevations scale 1:100



NOTES:
Dimensions to be checked on site before commencing work. Any discrepancies shall be reported to the architect immediately.
Do not scale from these drawings except for planning purposes. Use figured dimensions only.
Where applicable this drawing is to be read in conjunction with other consultants' drawings.

For MR & MRS HINKS	Title PROPOSED ELEVATIONS	Office Tel: 01243 933732
Project PROPOSED EXTENSION AT 12 ALAMEDA WAY WATERLOOVILLE HANTS, PO7 5HB	Date Aug 2019	Drawn JB
	Scale 1:100 @ A3	Checked .
	Job Number PL288 19	Drawing Number -04
		Revision
		Web: www.jb-architecturedesign.com
		Email: admin@jb-architecturedesign.com

