
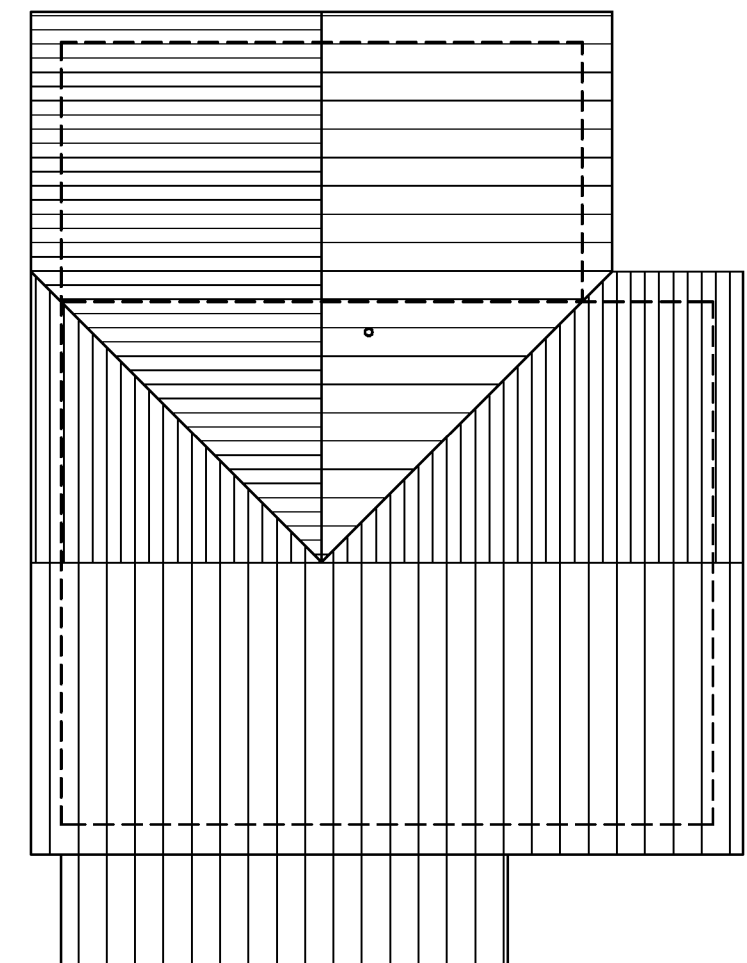
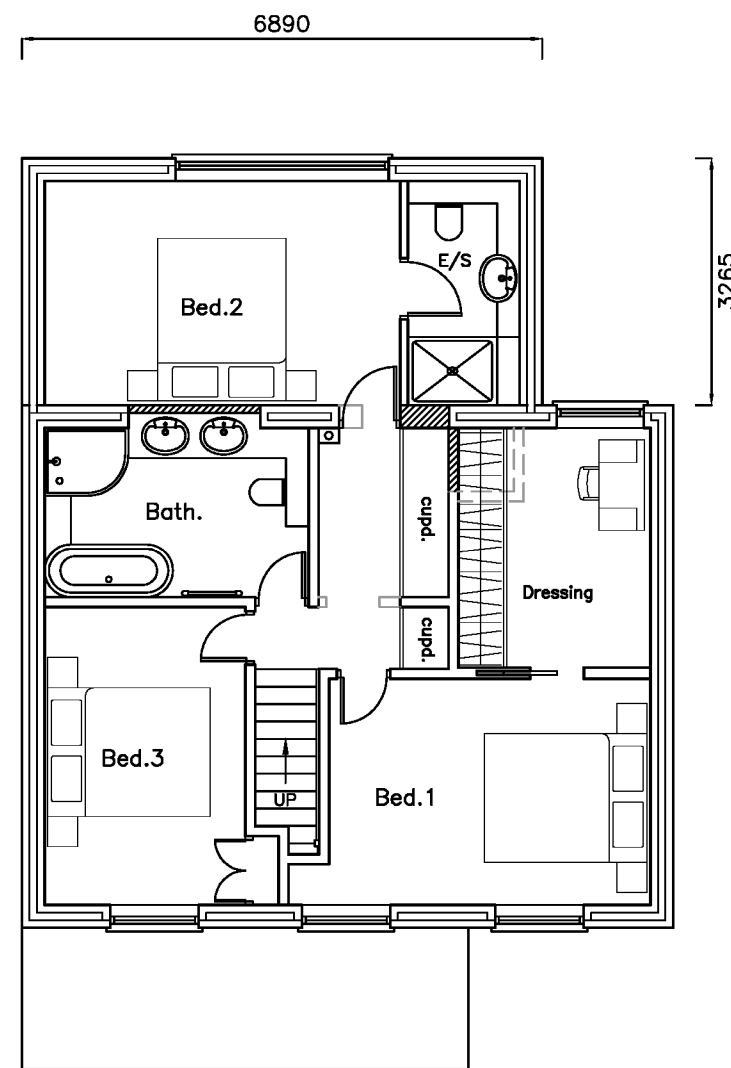


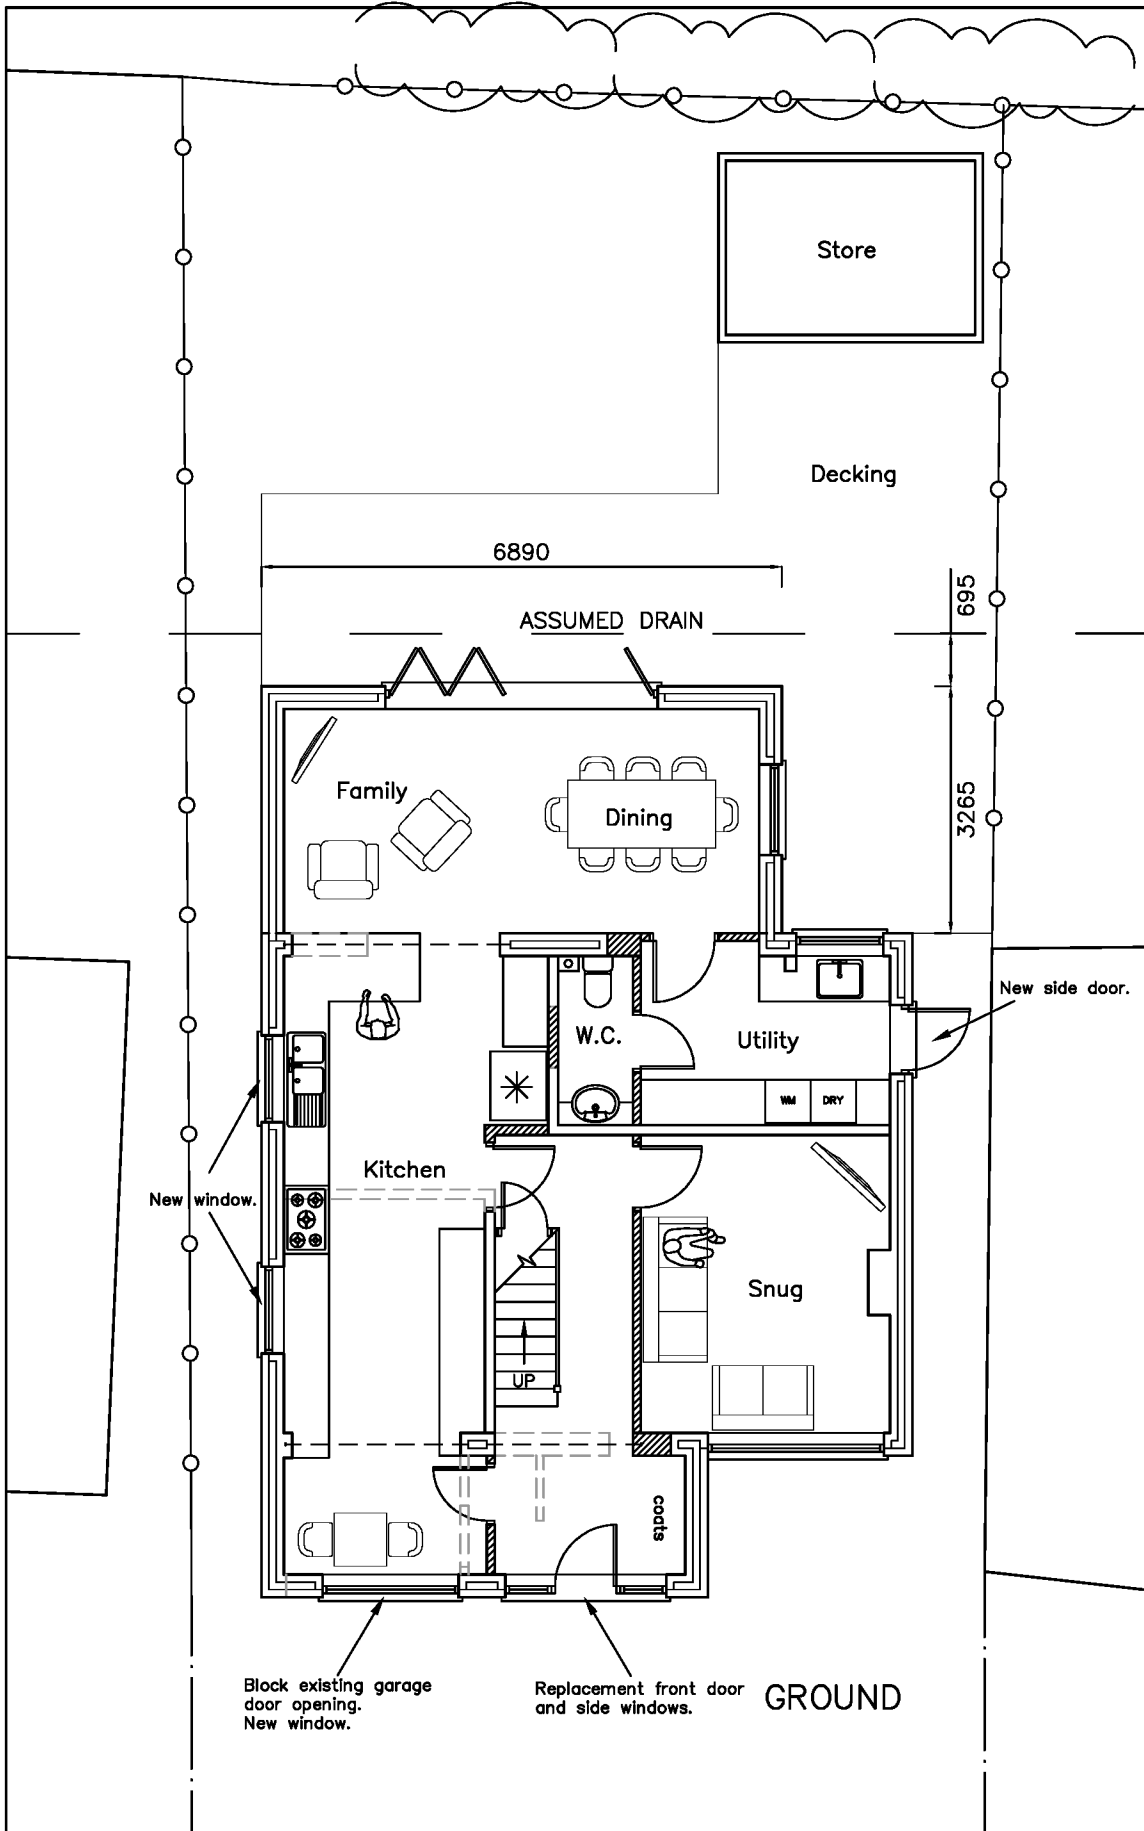

22 Island Close
Hayling Island
Havant

PROPOSED PLANS


Revisions

- a) Client revisions/05.02.19/JHL
- b) Annotation added/05.02.19/JHL
- c)
- d)

CAD

Critchley Architecture And Design Ltd.
Contact: 02392 474 919 | info@caad.online

The Old Brewery, 15E South Street, Havant, PO9 1BU

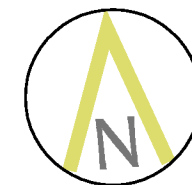

Scale A1=1:50, A3=1:100
Drawn JHL
Date 29/01/19

19002-401

B

10m

20m

30m

40m