



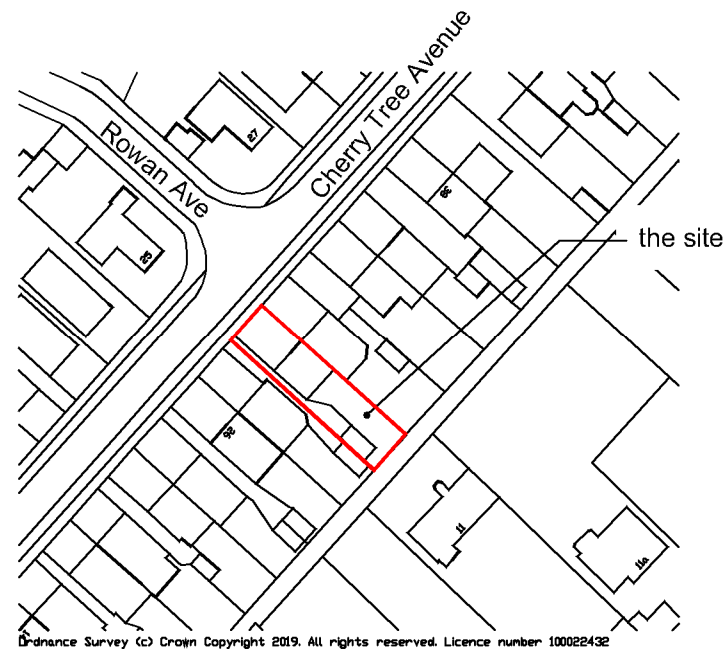

Ordnance Survey (c) Crown Copyright 2019.
All rights reserved. Licence number 100022432

LOCATION PLAN
SCALE 1:1250

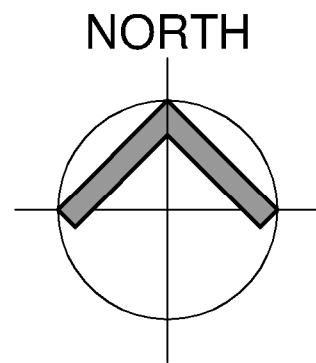

BLOCK PLAN
SCALE 1:500

Note:
Do not Scale from this Drawing (except for planning approval).
All dimensions are in millimetres and to be checked on site.
All Dimensions relating to subcontractors or suppliers work
must be checked and agreed between the main contractor and
the sub-contractors and suppliers.

DRAWING TITLE

CERTIFICATE OF LAWFULNESS -
LOCATION & BLOCK PLAN

CLIENT

Mr & Mrs Ward, 30 Cherry Tree Avenue, Waterloville, Hants, PO8 8BA.

DATE
June 2019

DRN. gp
CHK. -

SCALE
1:100 @ A3

Drawing Ref
19147 PL303

Rev
A

Gavin Page BA(hons)
tel. 07747 011252
email. gavin.page77@gmail.com

