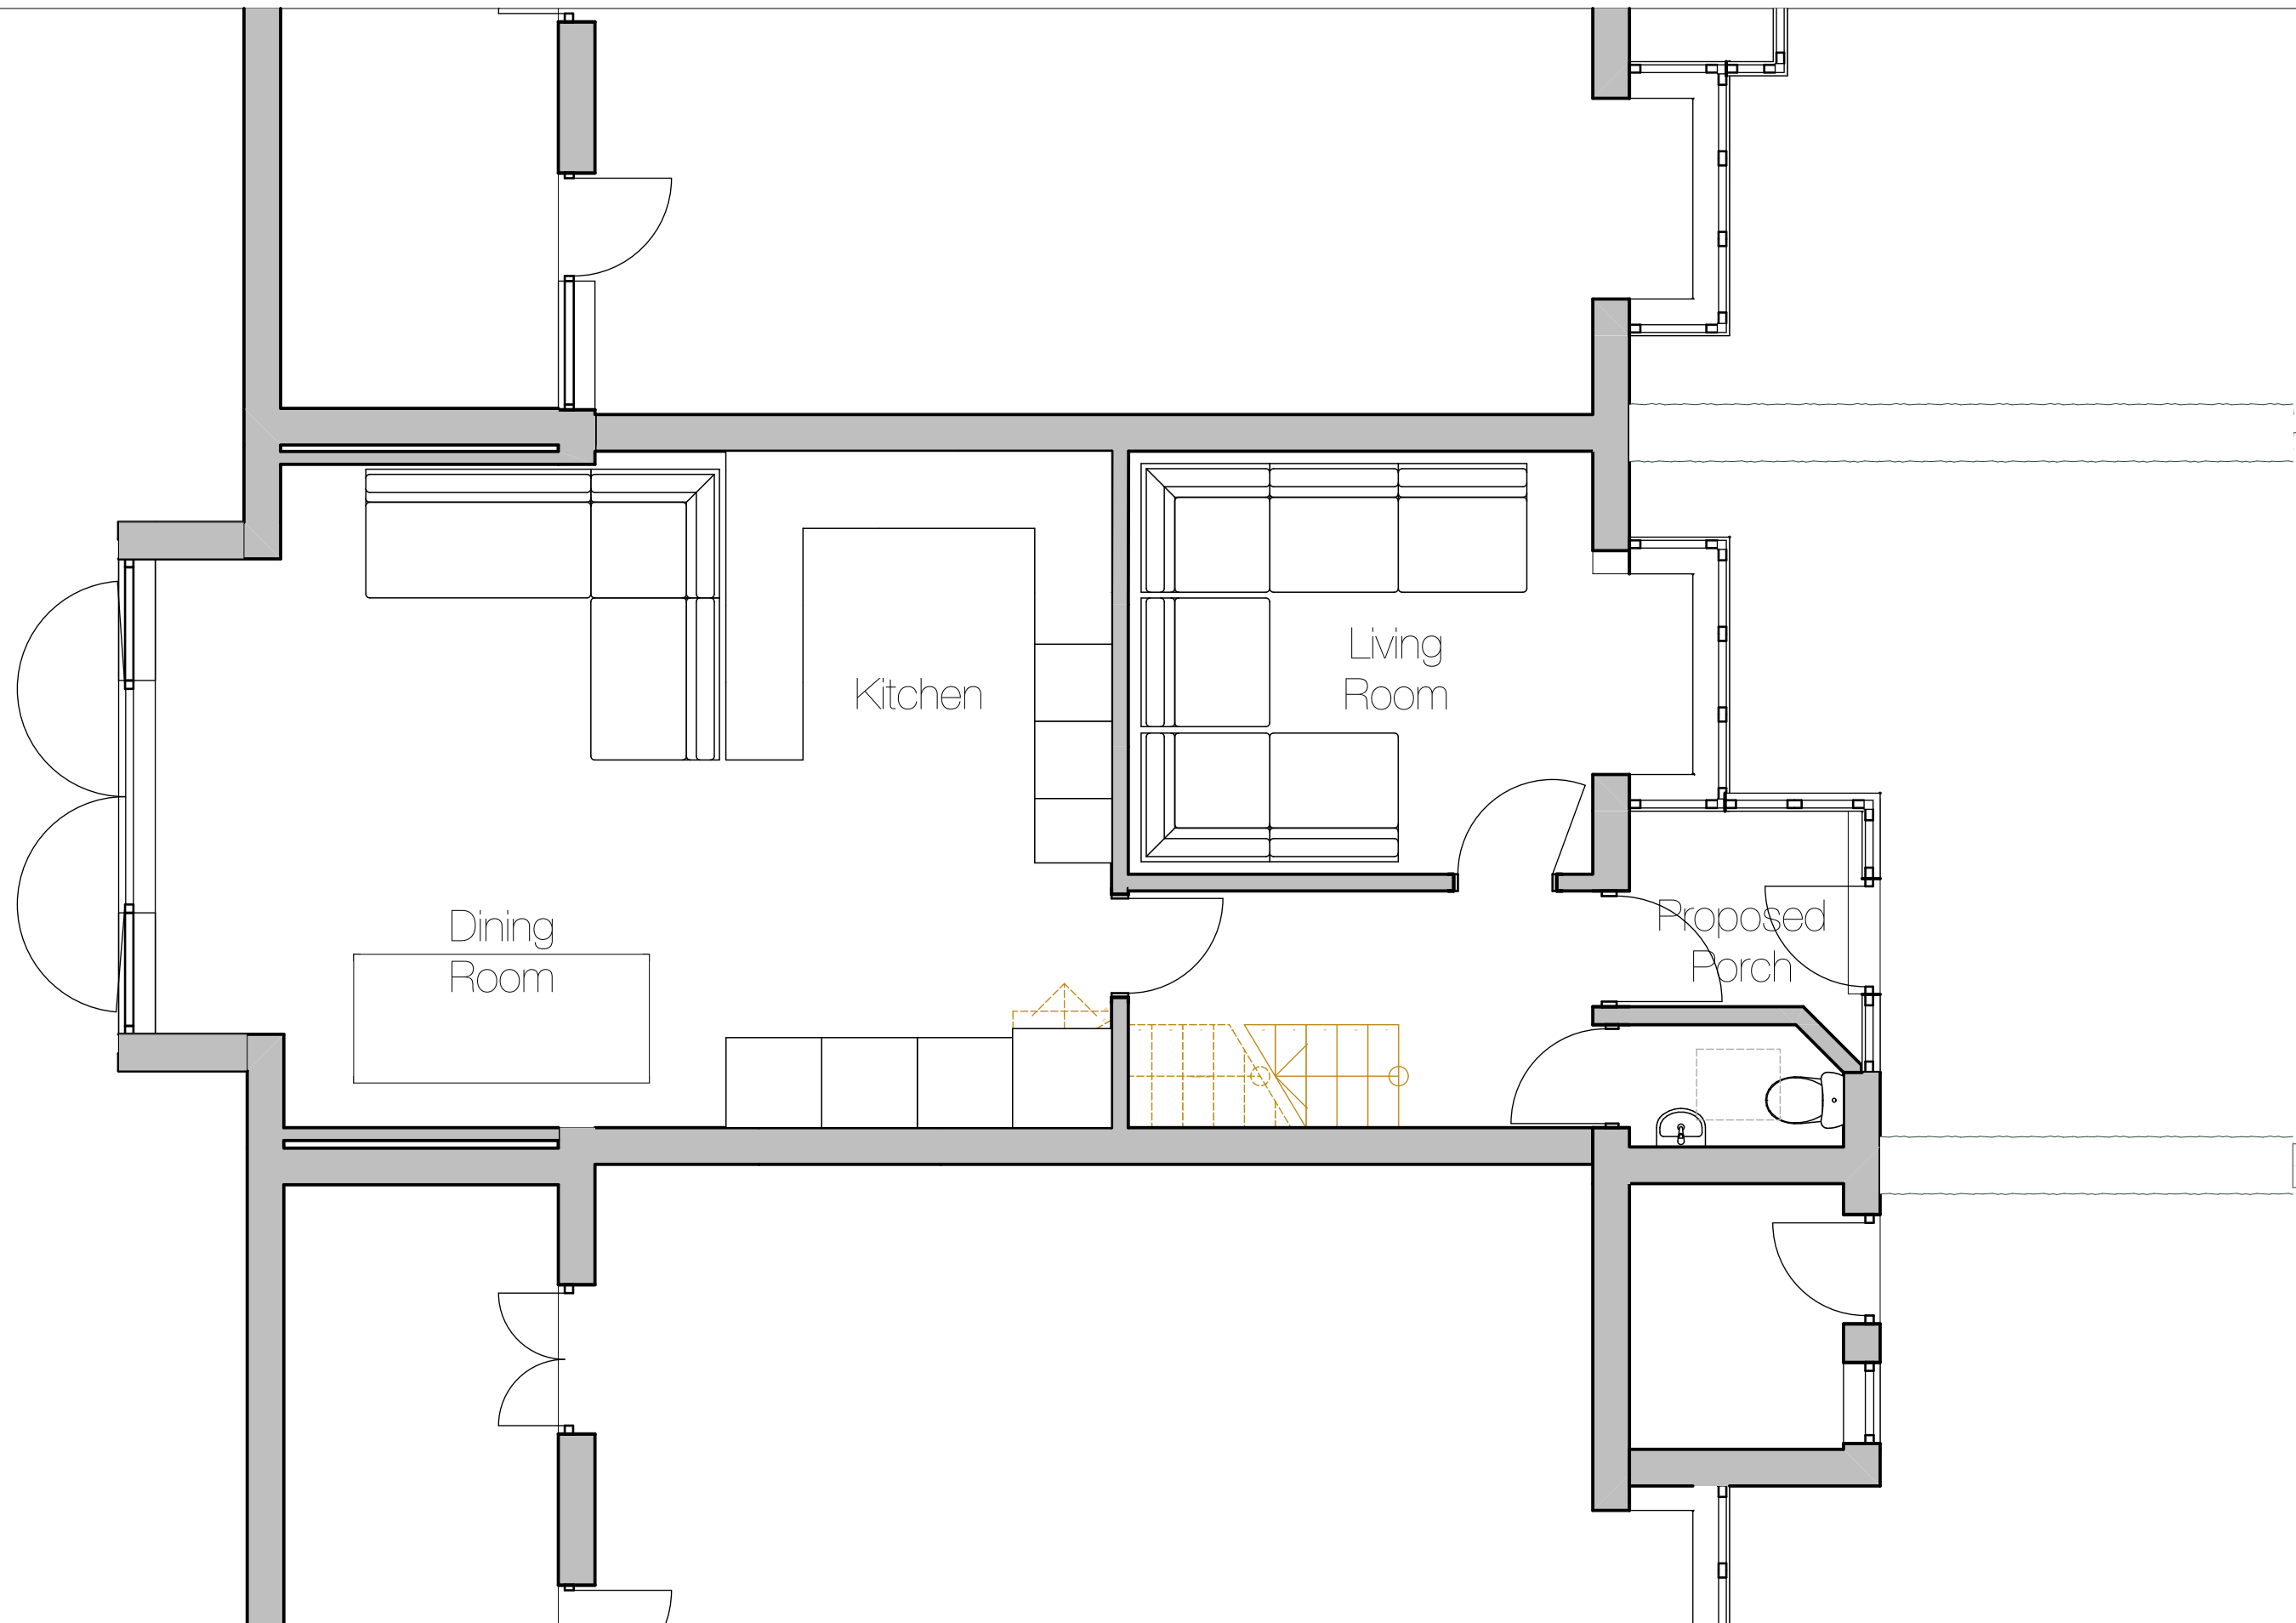


**Downland
Design Ltd.**

Issue Date

Date printed
22/08/2019

Client

Mr & Mrs C Summers

12 Bath Road
Emsworth PO10
7EP

Proposed Alterations and
Extensions

Proposed Plans

Scale @ A3
1:50

Drawing:

Proposed
Ground Floor
A3

Drawing Number

project	number	rev
---------	--------	-----

1723 - A.02.2		
---------------	--	--