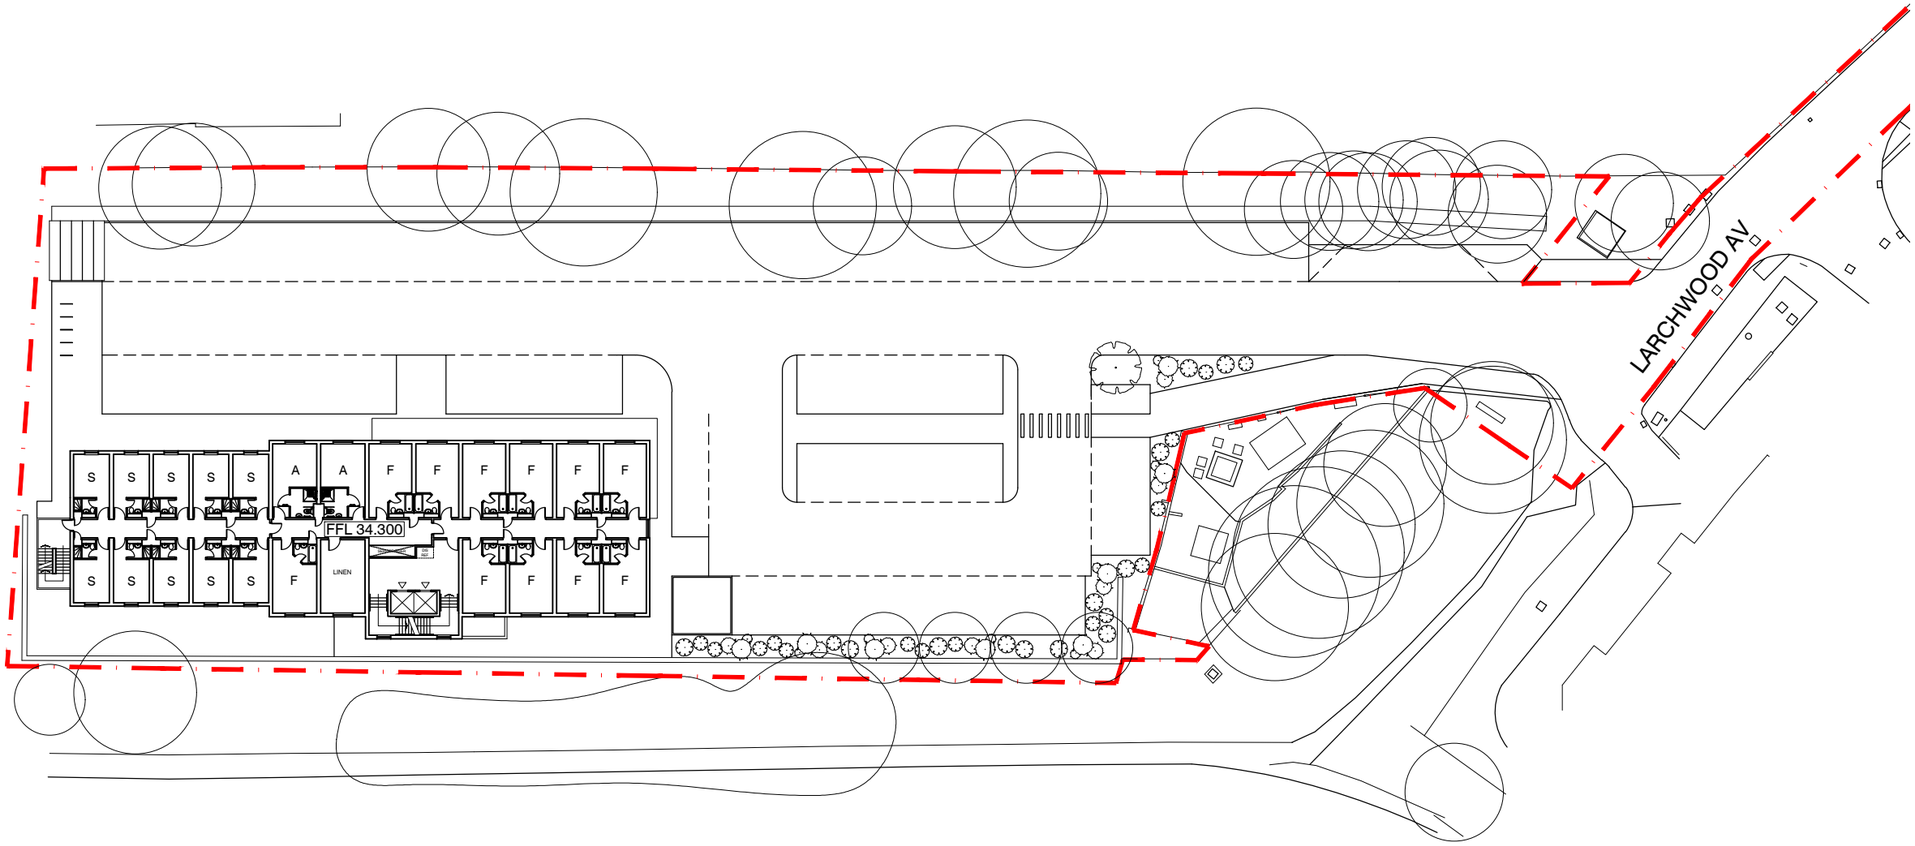

HOTEL ROOM MIX

GROUND	FIRST	SECOND	THIRD	TOTAL
10 S	10 S	10 S	10 S	40 S
	11 F	13 F	13 F	37 F
2 A	2 A			4 A
				81

NOTES

Copyright and not to be reproduced without the consent of Holmes Miller.

DO NOT SCALE: Use figured dimensions only.

Holmes Miller accepts responsibility for this document only to the commissioning party and not to any other. Holmes Miller does not accept liability for accuracy or veracity of survey information provided by others and used in the preparation of this drawing. All vertical and horizontal dimensions and levels provided by Holmes Miller and based on the survey information provided by others must be checked and verified on site.

REV	DESCRIPTION	DRAWN	APP	DATE
H	RELOCATED LAY-BY	FZ	MJK	17.04.19
G	TREES REPLACED / REMOVED	MN	MJK	26.02.19
F	CAR PARK REVISED	MN	MJK	15.02.19
E	GENERAL AMENDMENTS	FZ	TG	22.10.18
D	ENTRANCE CANOPY ADDED	MN		25.06.18
C	GENERAL AMENDMENTS	MN		21.06.18
B	GENERAL AMENDMENTS	MN		14.06.18
A	HOTEL ROOM MIX REVISED	MN		12.06.18
#	FIRST ISSUE	MN	##	29.05.18

HOLMES MILLER

Architects

Holmes Miller
CS.312
27-31 Clerkenwell Close
London EC1R 0AT
T 020 3176 8109
london@holmesmiller.com

0 5m 10m

PROJECT
Havant Travelodge

DRAWING
First Floor Plan
Proposed

SCALE
1:500 @ A3

CHECKED

NUMBER
4231-AL(0)111-REV.H