



THE COLOURS USED IN THE MODELS MAY NOT REFLECT
THE TRUE REPRESENTATION OF THE PROPOSED PLAN.

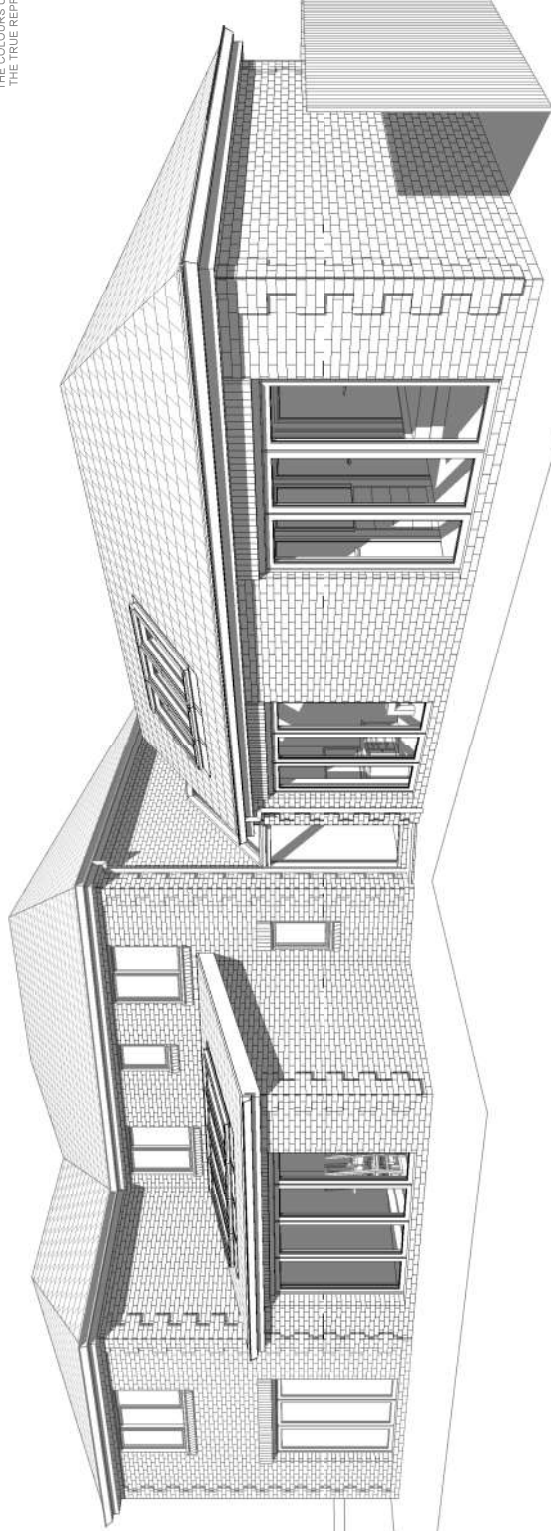

SOUTH WEST PERSPECTIVE

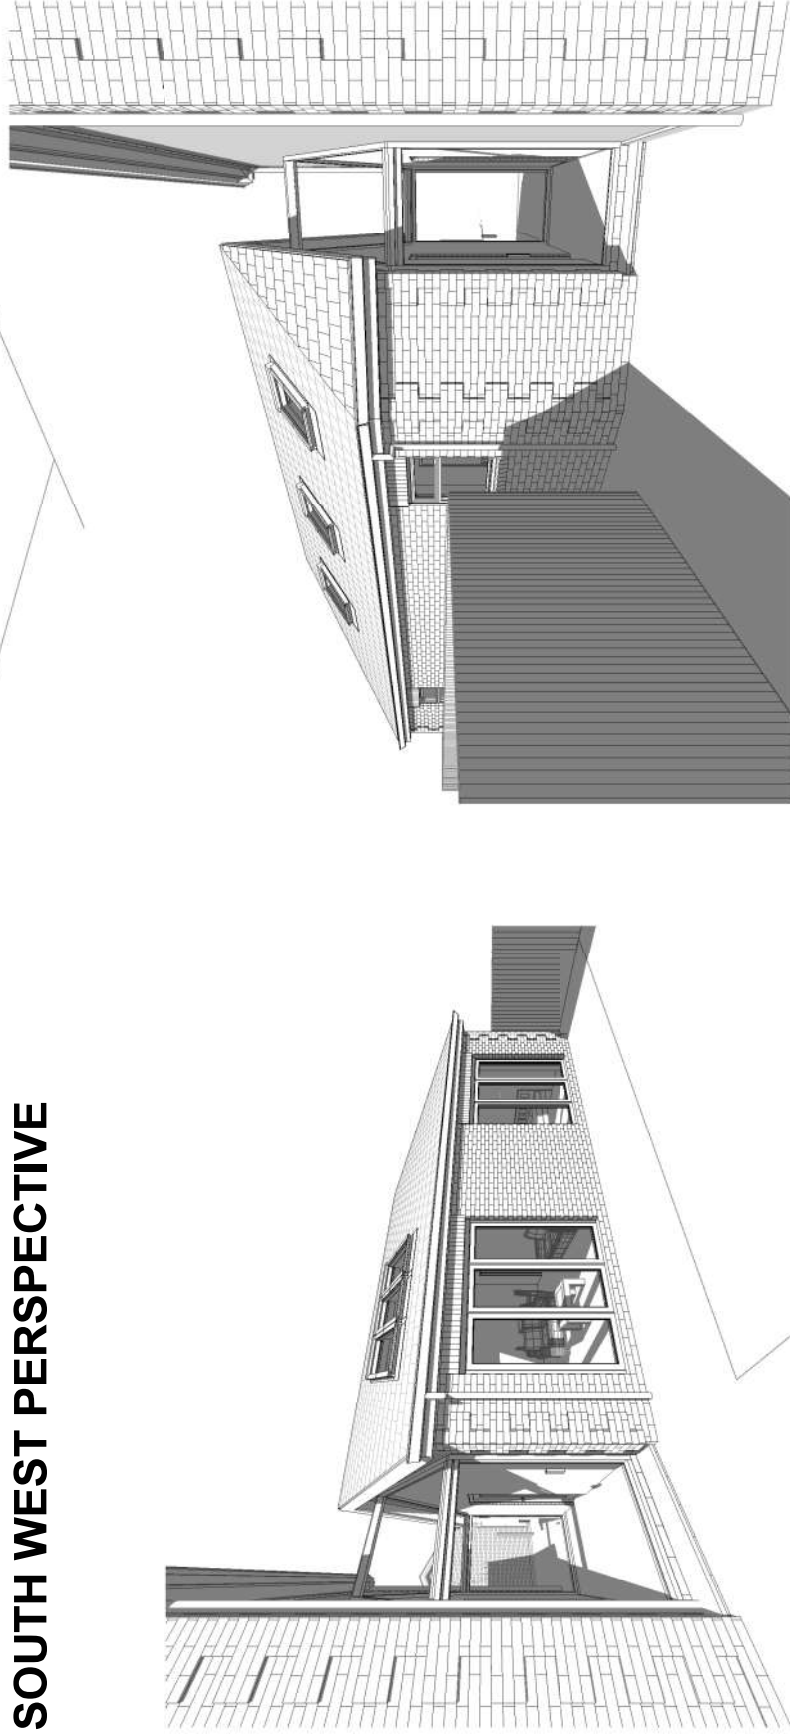

WEST ANNEX PERSPECTIVE

NORTH EAST ANNEX PERSPECTIVE



The Planning Service
Studio, Old Flints 134 North Lane
Clanfield, Waterlooville
Hampshire PO8 0RL

T: 023 92 597364
F: 0845 519 1103
E: info@theplanningservice.co.uk

Scale is correct when printed to the stated ISO size. If used for other than the stated size, the dimensions must be checked on site by the contractor before ordering materials and/or commencing work. All dimensions are in mm (unless stated otherwise). The contractor is to ensure the works are inspected and completed to the satisfaction of the local authority. Compliance with building regulations or a party wall award / agreement is not to be assumed.

No deviation from this drawing will be permitted without the prior written consent of the designer. Under the provisions of the Building Act 1984, the design of this drawing and the work contained therein remains the property of the designer (the planning service), and may not be reproduced in any form whatsoever without prior written consent.

Under the construction (design and management) regulations 2015 CDM(2015) all design work for both domestic and commercial development(s) are to conform to those regulations.

E&EO.

Simon Wilson

**16a Beeches,
Emsworth Road,
Havant PO9 2SS**

**PROPOSED
PERSPECTIVES**

Project number	0226 - v2
Date	18/03/2019
Drawn by	JJ
Project Status	Planning

P008

Scale