


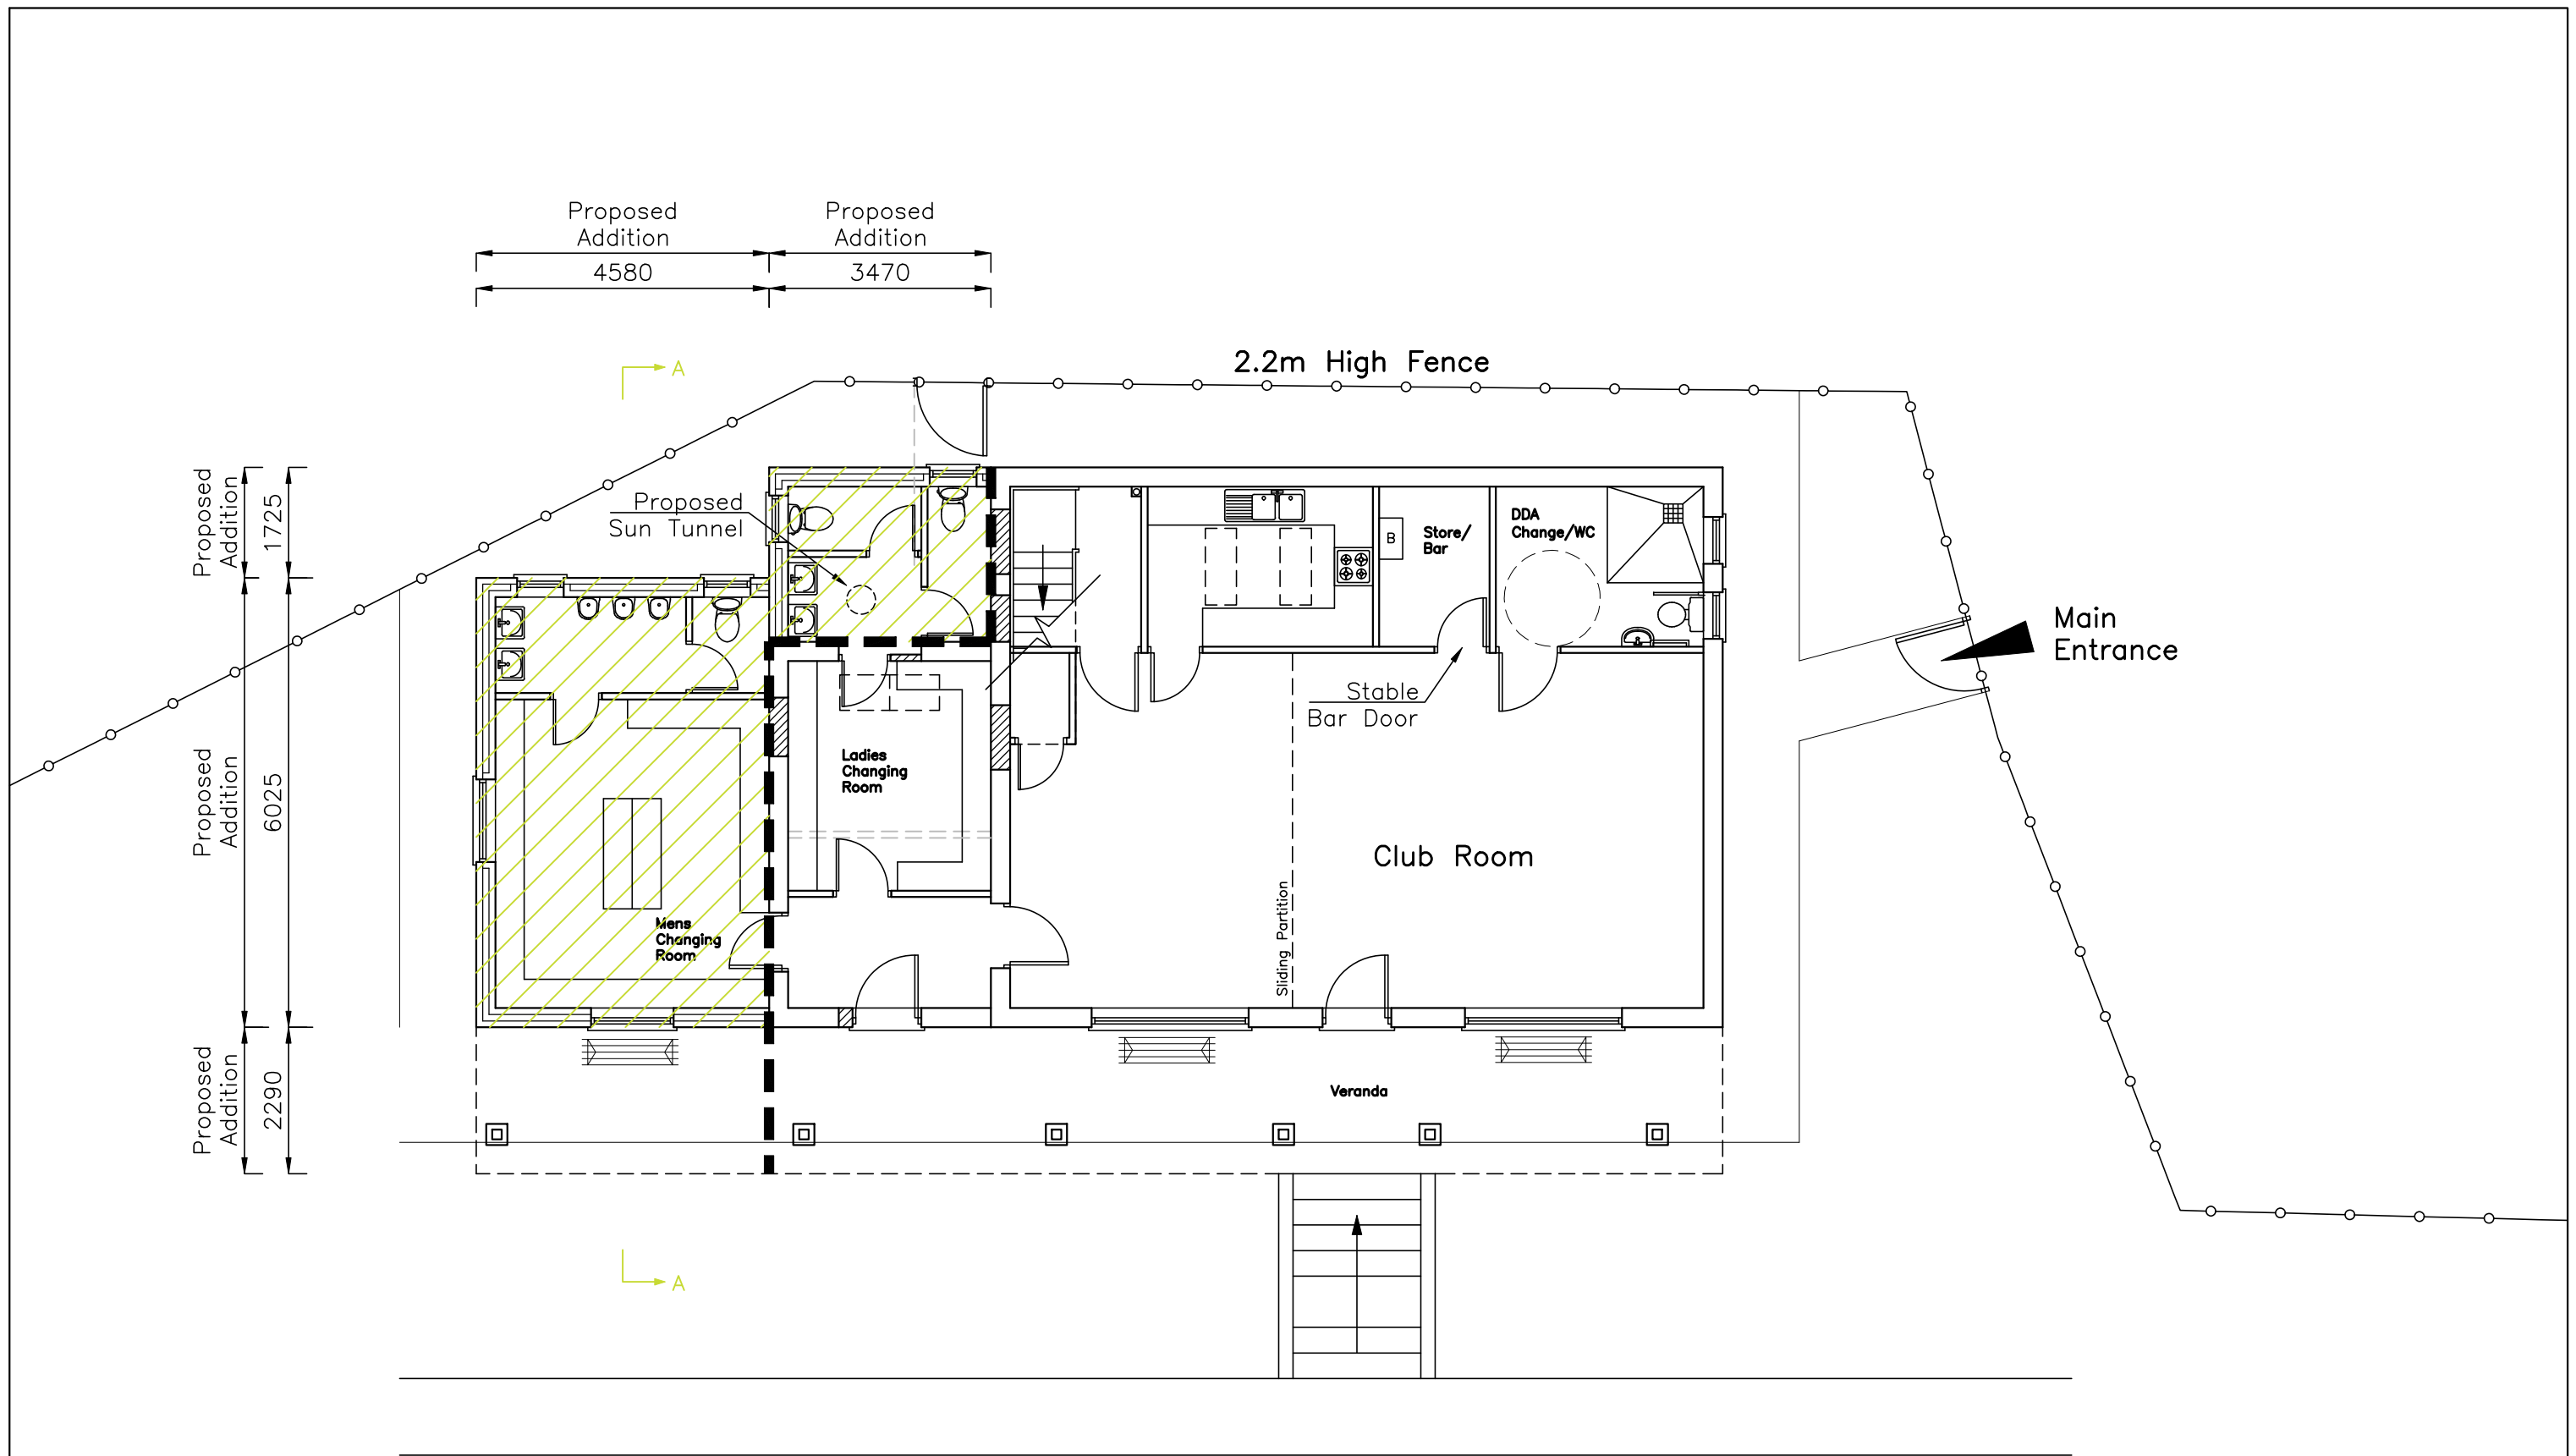

Waterlooville Bowling Club,
Rowlands Avenue,
Waterlooville,
PO7 7HO

Proposed Ground Floor & Site Plan

Revisions

- a) Client revisions/14.01.19/SAR
- b)
- c)
- d)

CAD

Critchley Architecture And Design Ltd.
Contact: 02392 474 919 | info@caad.online

The Old Brewery, 15E South Street, Havant, PO9 1BU



Scale A1=1:50, A3=1:100
Drawn SAR
Date 28/11/18

18111-401

A

10m

20m

30m

40m