
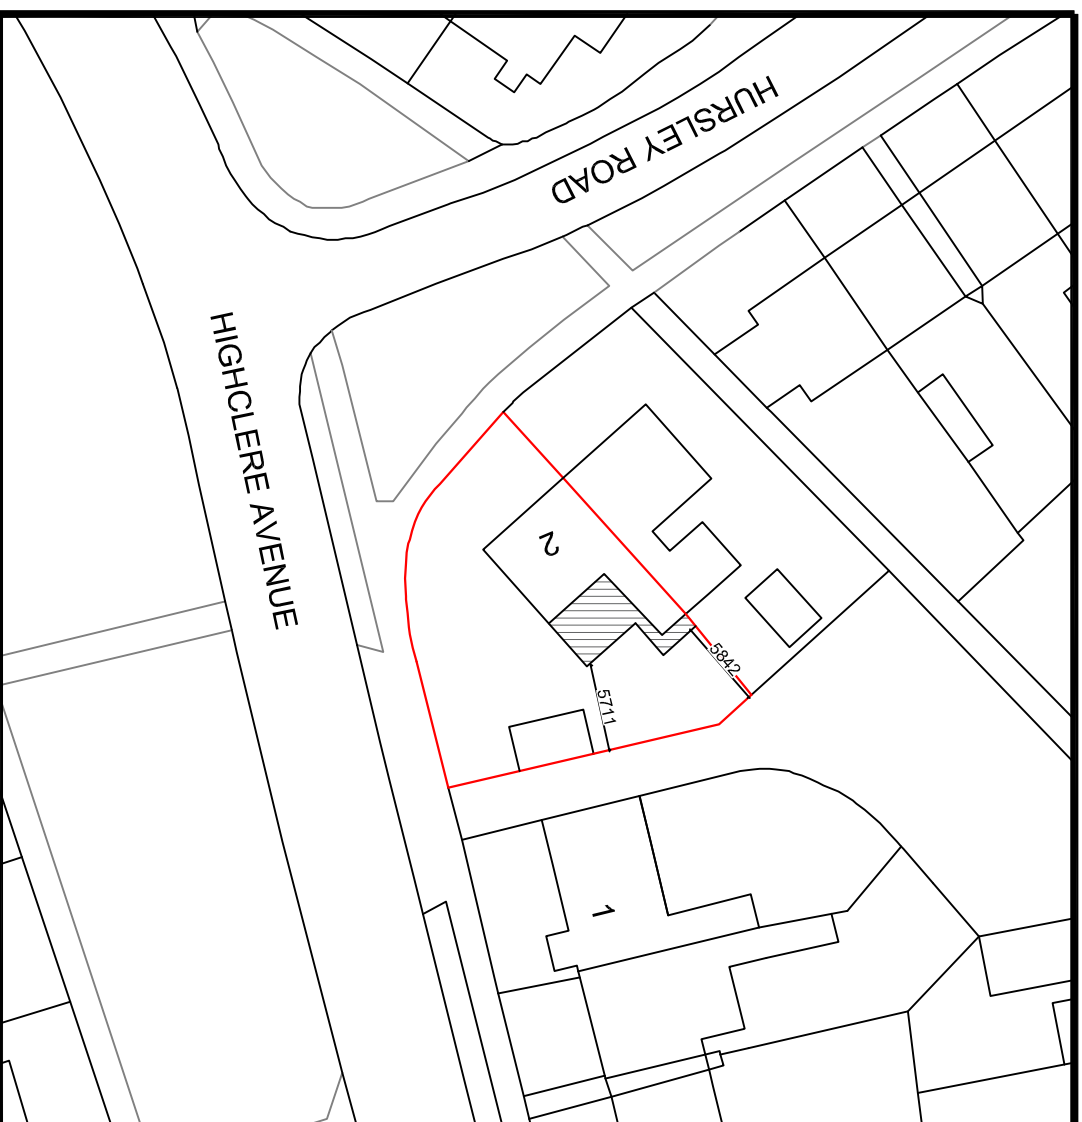
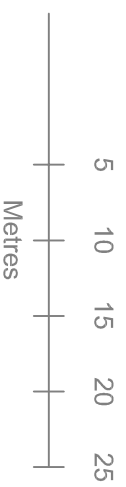


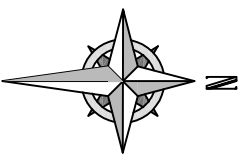

Your Home Plans Ltd

The Rafter, Aldwick Road,
Aldwick, West Sussex, PO21 3RN
0800 6127 664

june@yourhomeplans.co.uk

Block Plan

Project Number: 2HUR-19

Date: 19th April 2019

By: **Your Home Plans Ltd**

Checked By: JEG

Drawing No:

B01

Scale: 1:500 A3