


EXISTING ELEVATION 3 - NORTH

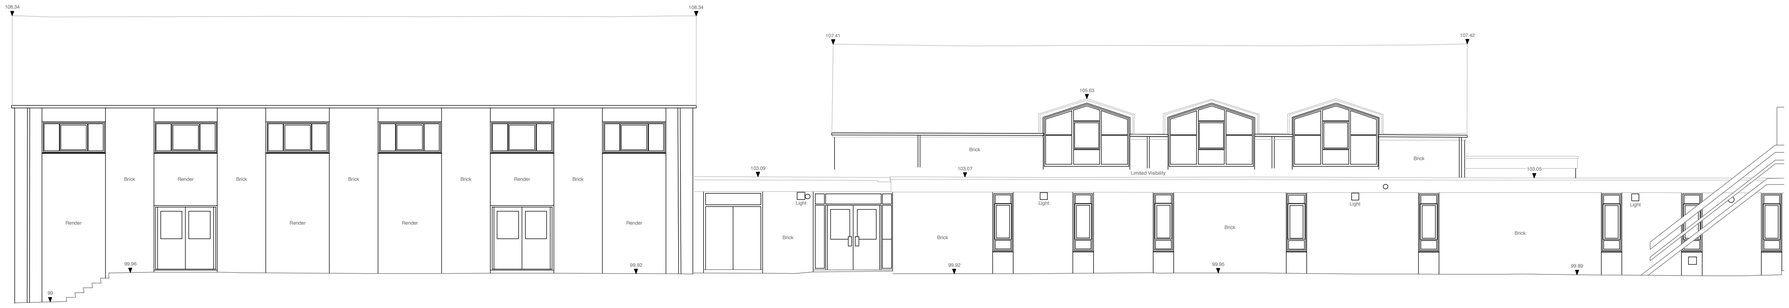


N

ELEVATION KEY PLAN

Scale 1:500 @ A1

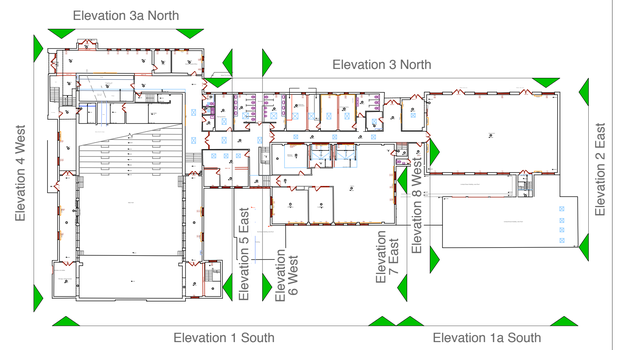


EXISTING ELEVATION 3A - NORTH




EXISTING ELEVATION 5 - EAST

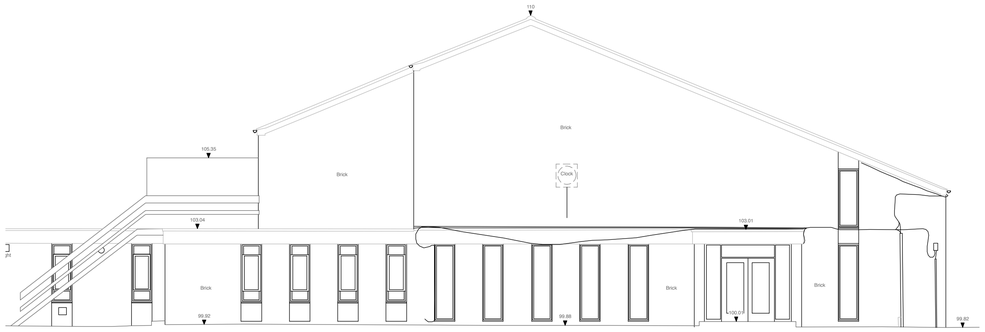


EXISTING ELEVATION 7 - EAST

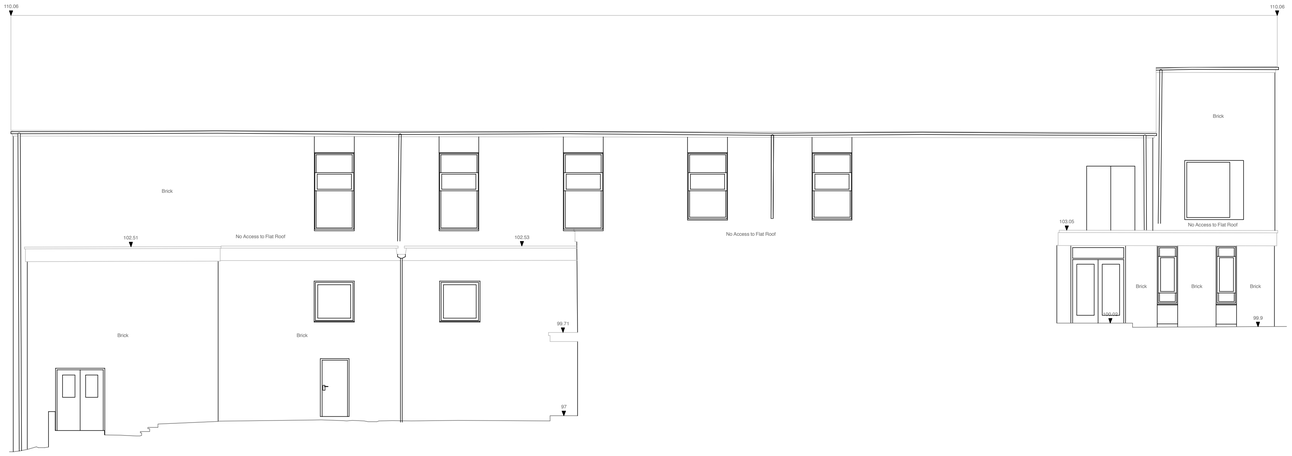


EXISTING ELEVATION 8

# EXISTING ELEVATIONS - 2 OF 2

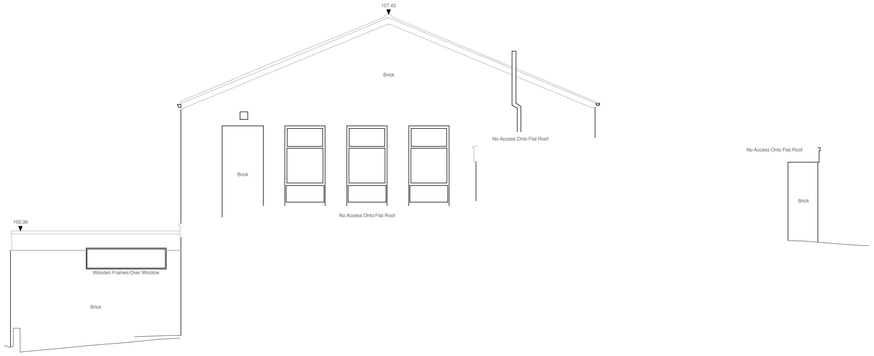0 5 10 15 20 25 M

Scale 1:100 @ A1

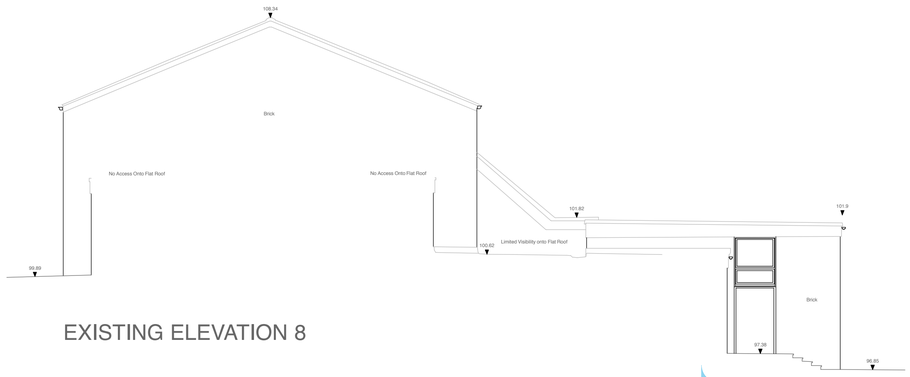
Kendall Kingscott

Chartered Architects
Chartered Building Surveyors
Interior Designers
CDM Services

3 GP Centre, Yeoman Road,
Ringwood, Hampshire, BH24 3FF

+44 (0)1425 472 833
www.kendallkingscott.co.uk


| Rev | Date | By | Ap | Note |
|---|---|---|---|---|
| C1 | 20/06/19 | TC | DM | Revised to Planning issue. |

Project: Compliance of Romero Block

Client: Oaklands Academy

Drawing Title: Existing Elevations - 2 of 2

Project Number: 180767

Drawing Number: 1301

Revision: C1

| Scale | Paper Size | Filename |
|---|---|---|
| 1:100 | A1 | 180767.vwx |

| Date | Drawn | Checked | Status |
|---|---|---|---|
| 09/10/18 | CW | AL | PLANNING |

Check all dimensions and levels on site


© Copyright

Only to be used on the site for which designed. The electronic transmission of designs/information contained in this drawing is carried out entirely at the User's risk and Kendall Kingscott Ltd. will have no liability for any errors or inaccuracies arising therefrom. The production of amended or updated information from the said designs/information by the User is entirely the responsibility of the User and Kendall Kingscott Ltd. shall have no responsibility in respect thereof whatsoever.