


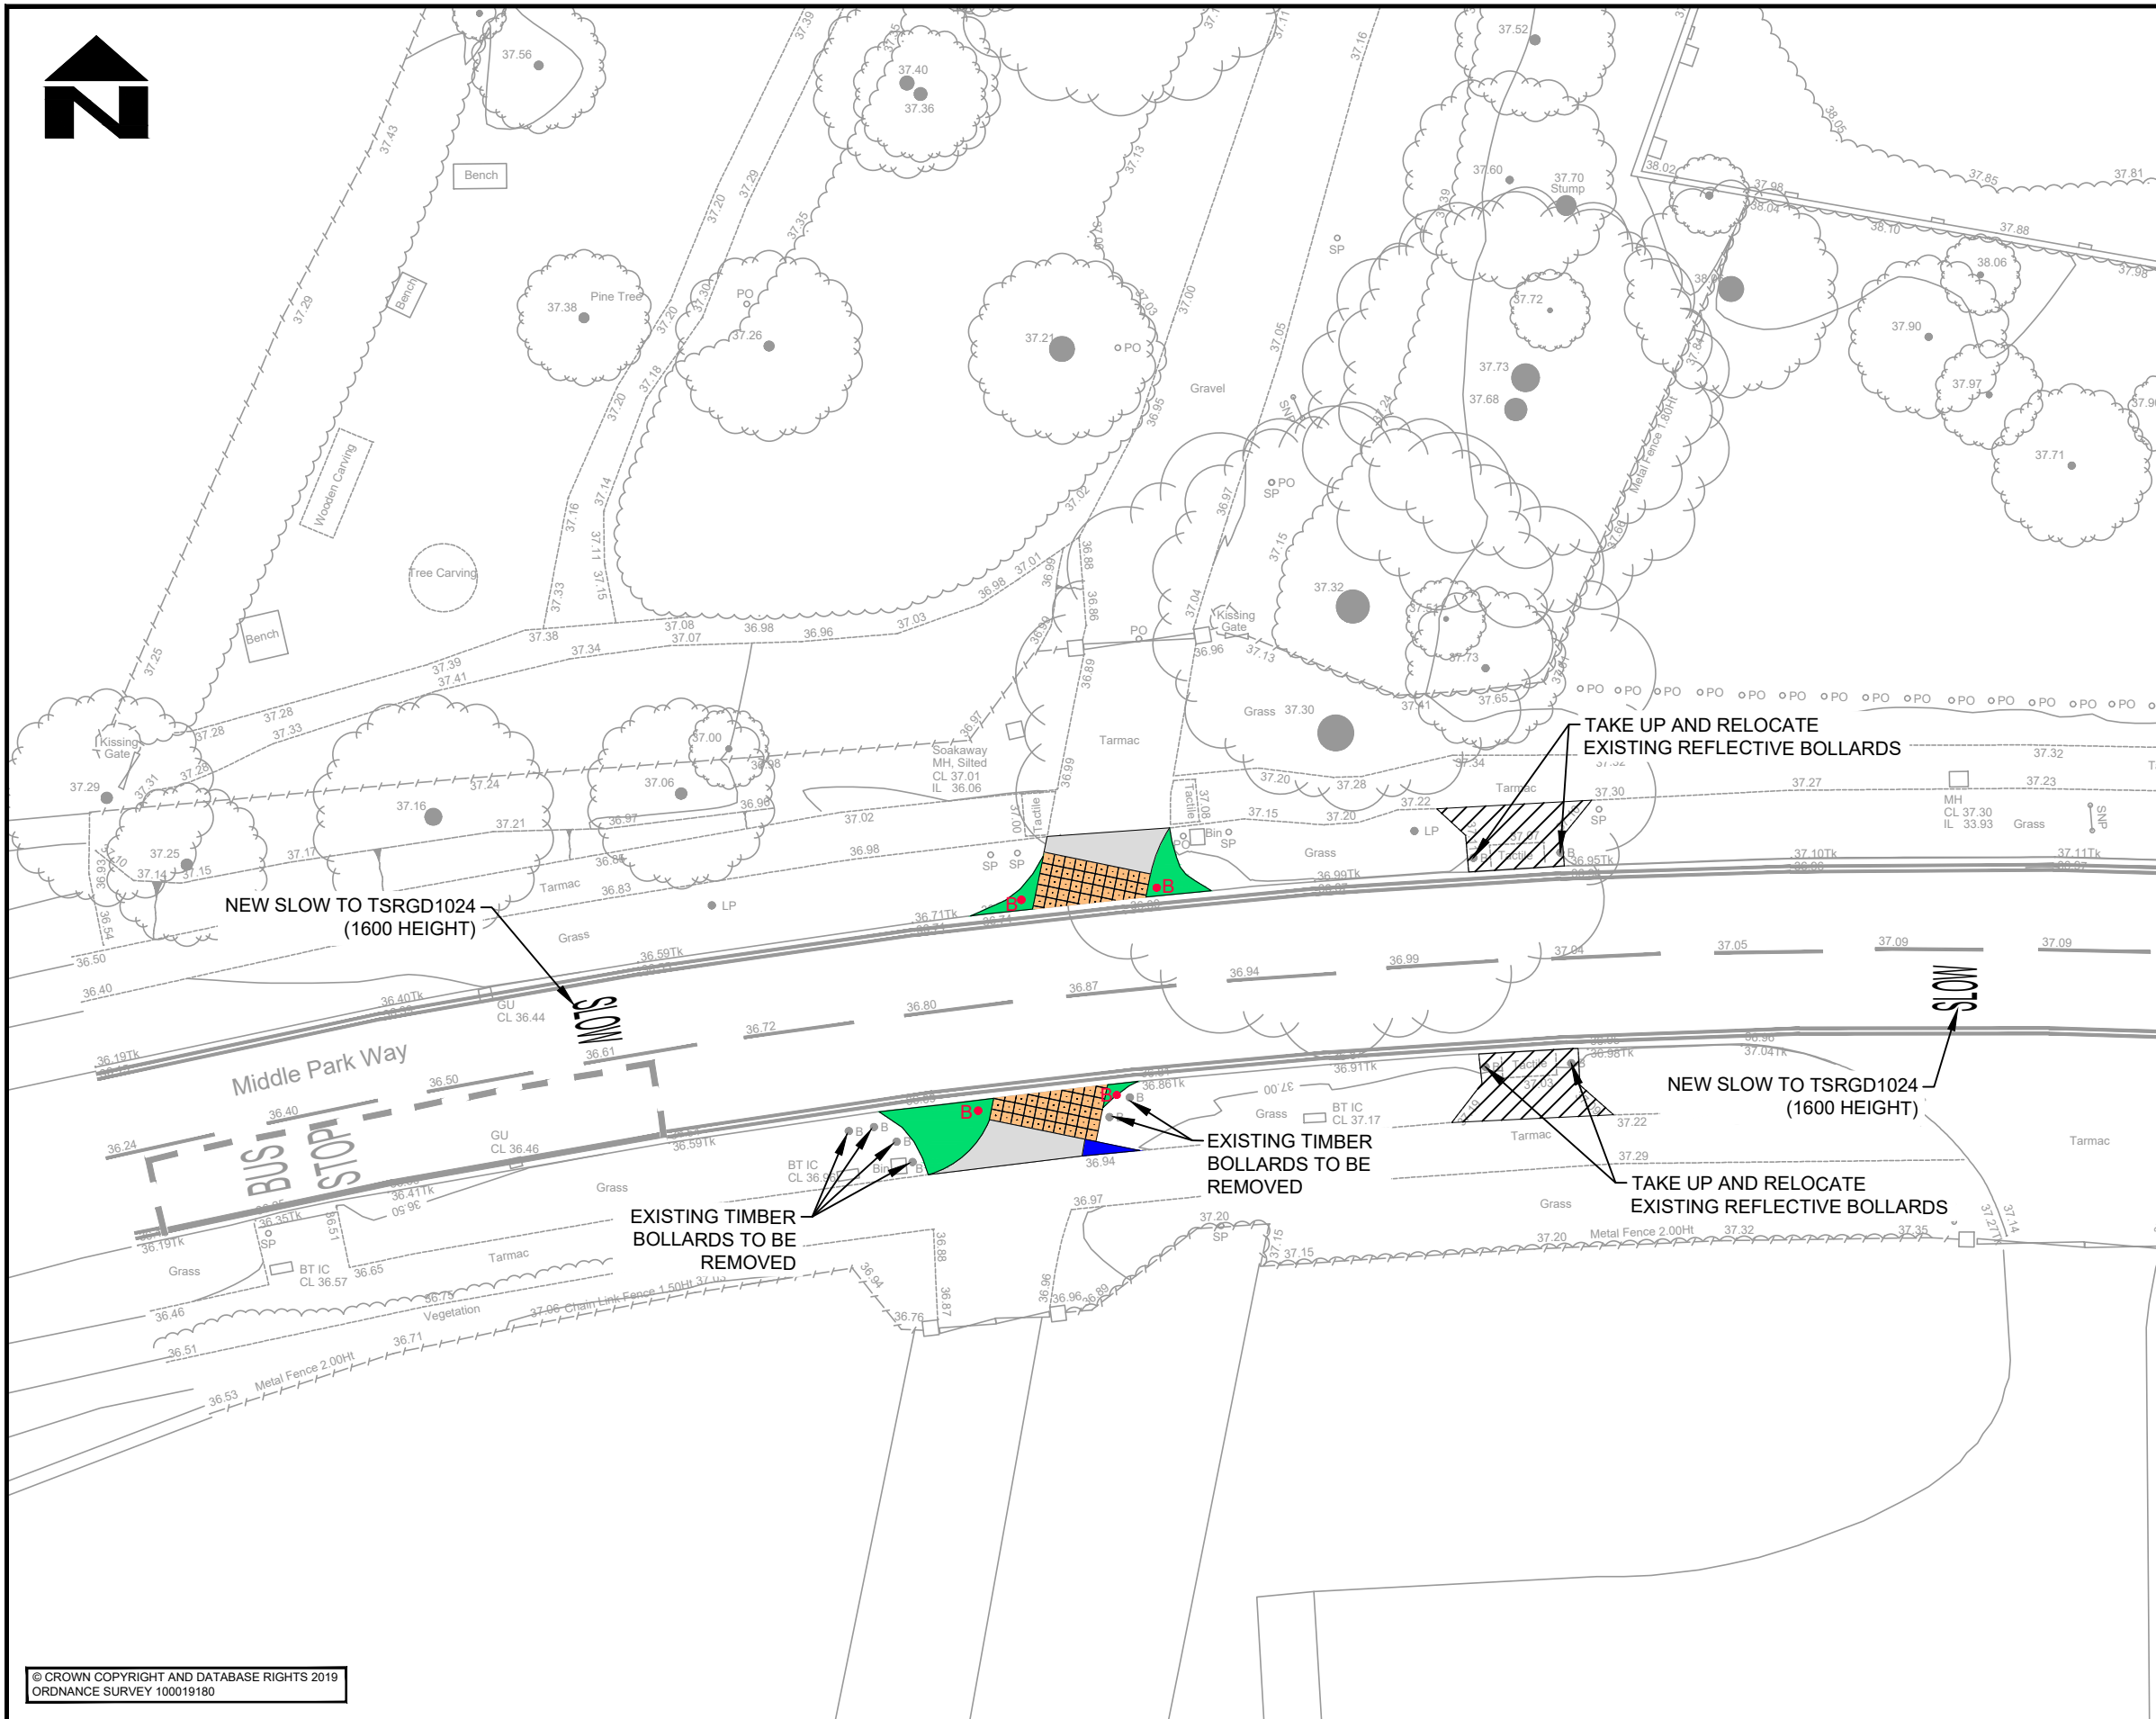

- NOTES**
- DO NOT SCALE FROM THIS DRAWING, REFER TO FIGURED DIMENSIONS ONLY.
 - ALL DIMENSIONS AND LEVELS ARE IN METRES UNLESS NOTED OTHERWISE.
 - THIS DRAWING SHOULD BE READ IN CONJUNCTION WITH ALL OTHER RELEVANT ARCHITECT AND ENGINEERING DETAILS, DRAWINGS AND SPECIFICATIONS.
 - DUE TO THE NARROW WIDTH OF FREE STREET A ROAD CLOSURE WILL BE REQUIRED TO CARRY OUT THE WORKS.

- LEGEND**
- PROPOSED BITUMINOUS FOOTWAY TYPE 1A TO HCC10/C/045
 - PROPOSED FOOTWAY RESURFACING TO TIE IN/MAKE GOOD
 - PROPOSED VERGE
 - EXISTING PEDESTIAN CROSSING TO BE REMOVED AND REINSTATED AS GRASS VERGE
 - PROPOSED TACTILE PAVING TO HCC10/C/060
 - NEW LOCATION OF EXISTING REFLECTIVE BOLLARDS

PLANNING

© CROWN COPYRIGHT AND DATABASE RIGHTS 2019
ORDNANCE SURVEY 100019180

CLIENT					CONSULTANT					DESIGNER			SCHEME			DRAWING TITLE		
HAMPSHIRE COUNTY COUNCIL PROPERTY, BUILDINGS AND REGULATORY SERVICES ARCHITECTS PRACTICE					Hampshire County Council Engineering CONSULTANTS					SAM			STAUNTON COUNTRY PARK			PROPOSED PEDESTRIAN CROSSING MIDDLE PARK WAY HAVANT		
STUART JARVIS BSc DipTP FCIHT MRTPI: DIRECTOR OF ECONOMY, TRANSPORT & ENVIRONMENT					CAD BLB					CHECKED DR DR			JOB No. C/J008789			HCC CAD PLOT: 26/3/2019 11:06:56		
A UPDATED TO SUIT ASSET MANAGEMENT AND ROAD SAFETY AUDIT FEEDBACK					APPROVED DR DR					SCALE @ A3 1:250			DATE 26.03.2019			SHEET NUMBER 1 OF 1		
REV AMENDMENTS					DRAWING NUMBER EC/P11360/001					DATE 26.03.2019			SHEET NUMBER 1 OF 1			REV A		
26.03.2019 BLB SAM DR					30.01.2019 BLB SAM DR					26.03.2019 BLB SAM DR			26.03.2019 BLB SAM DR			26.03.2019 BLB SAM DR		