
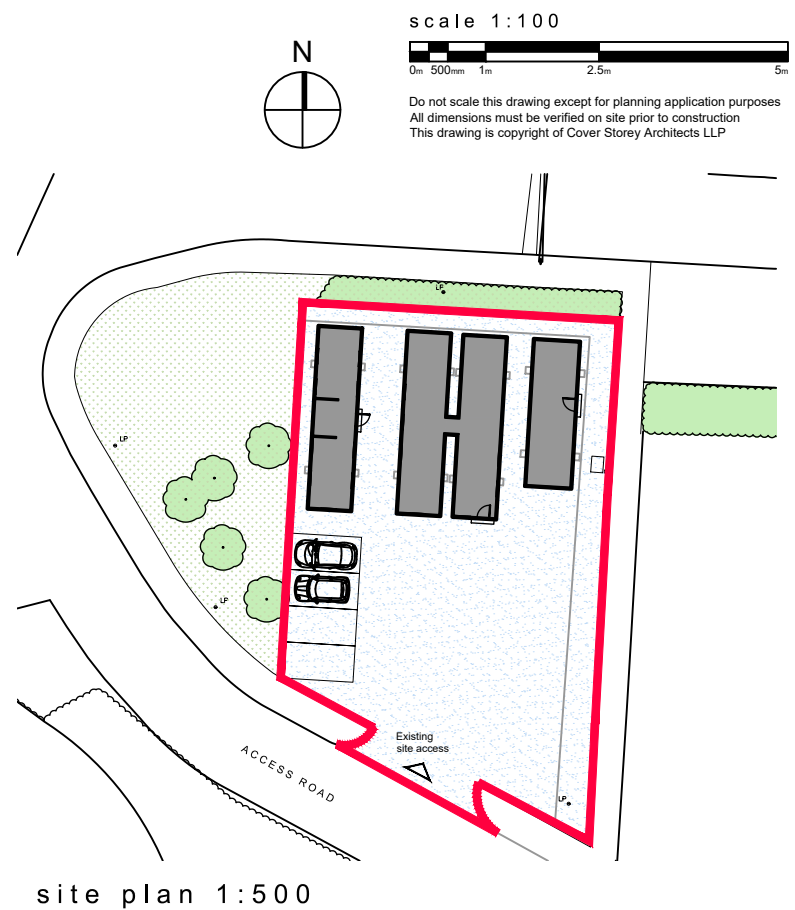


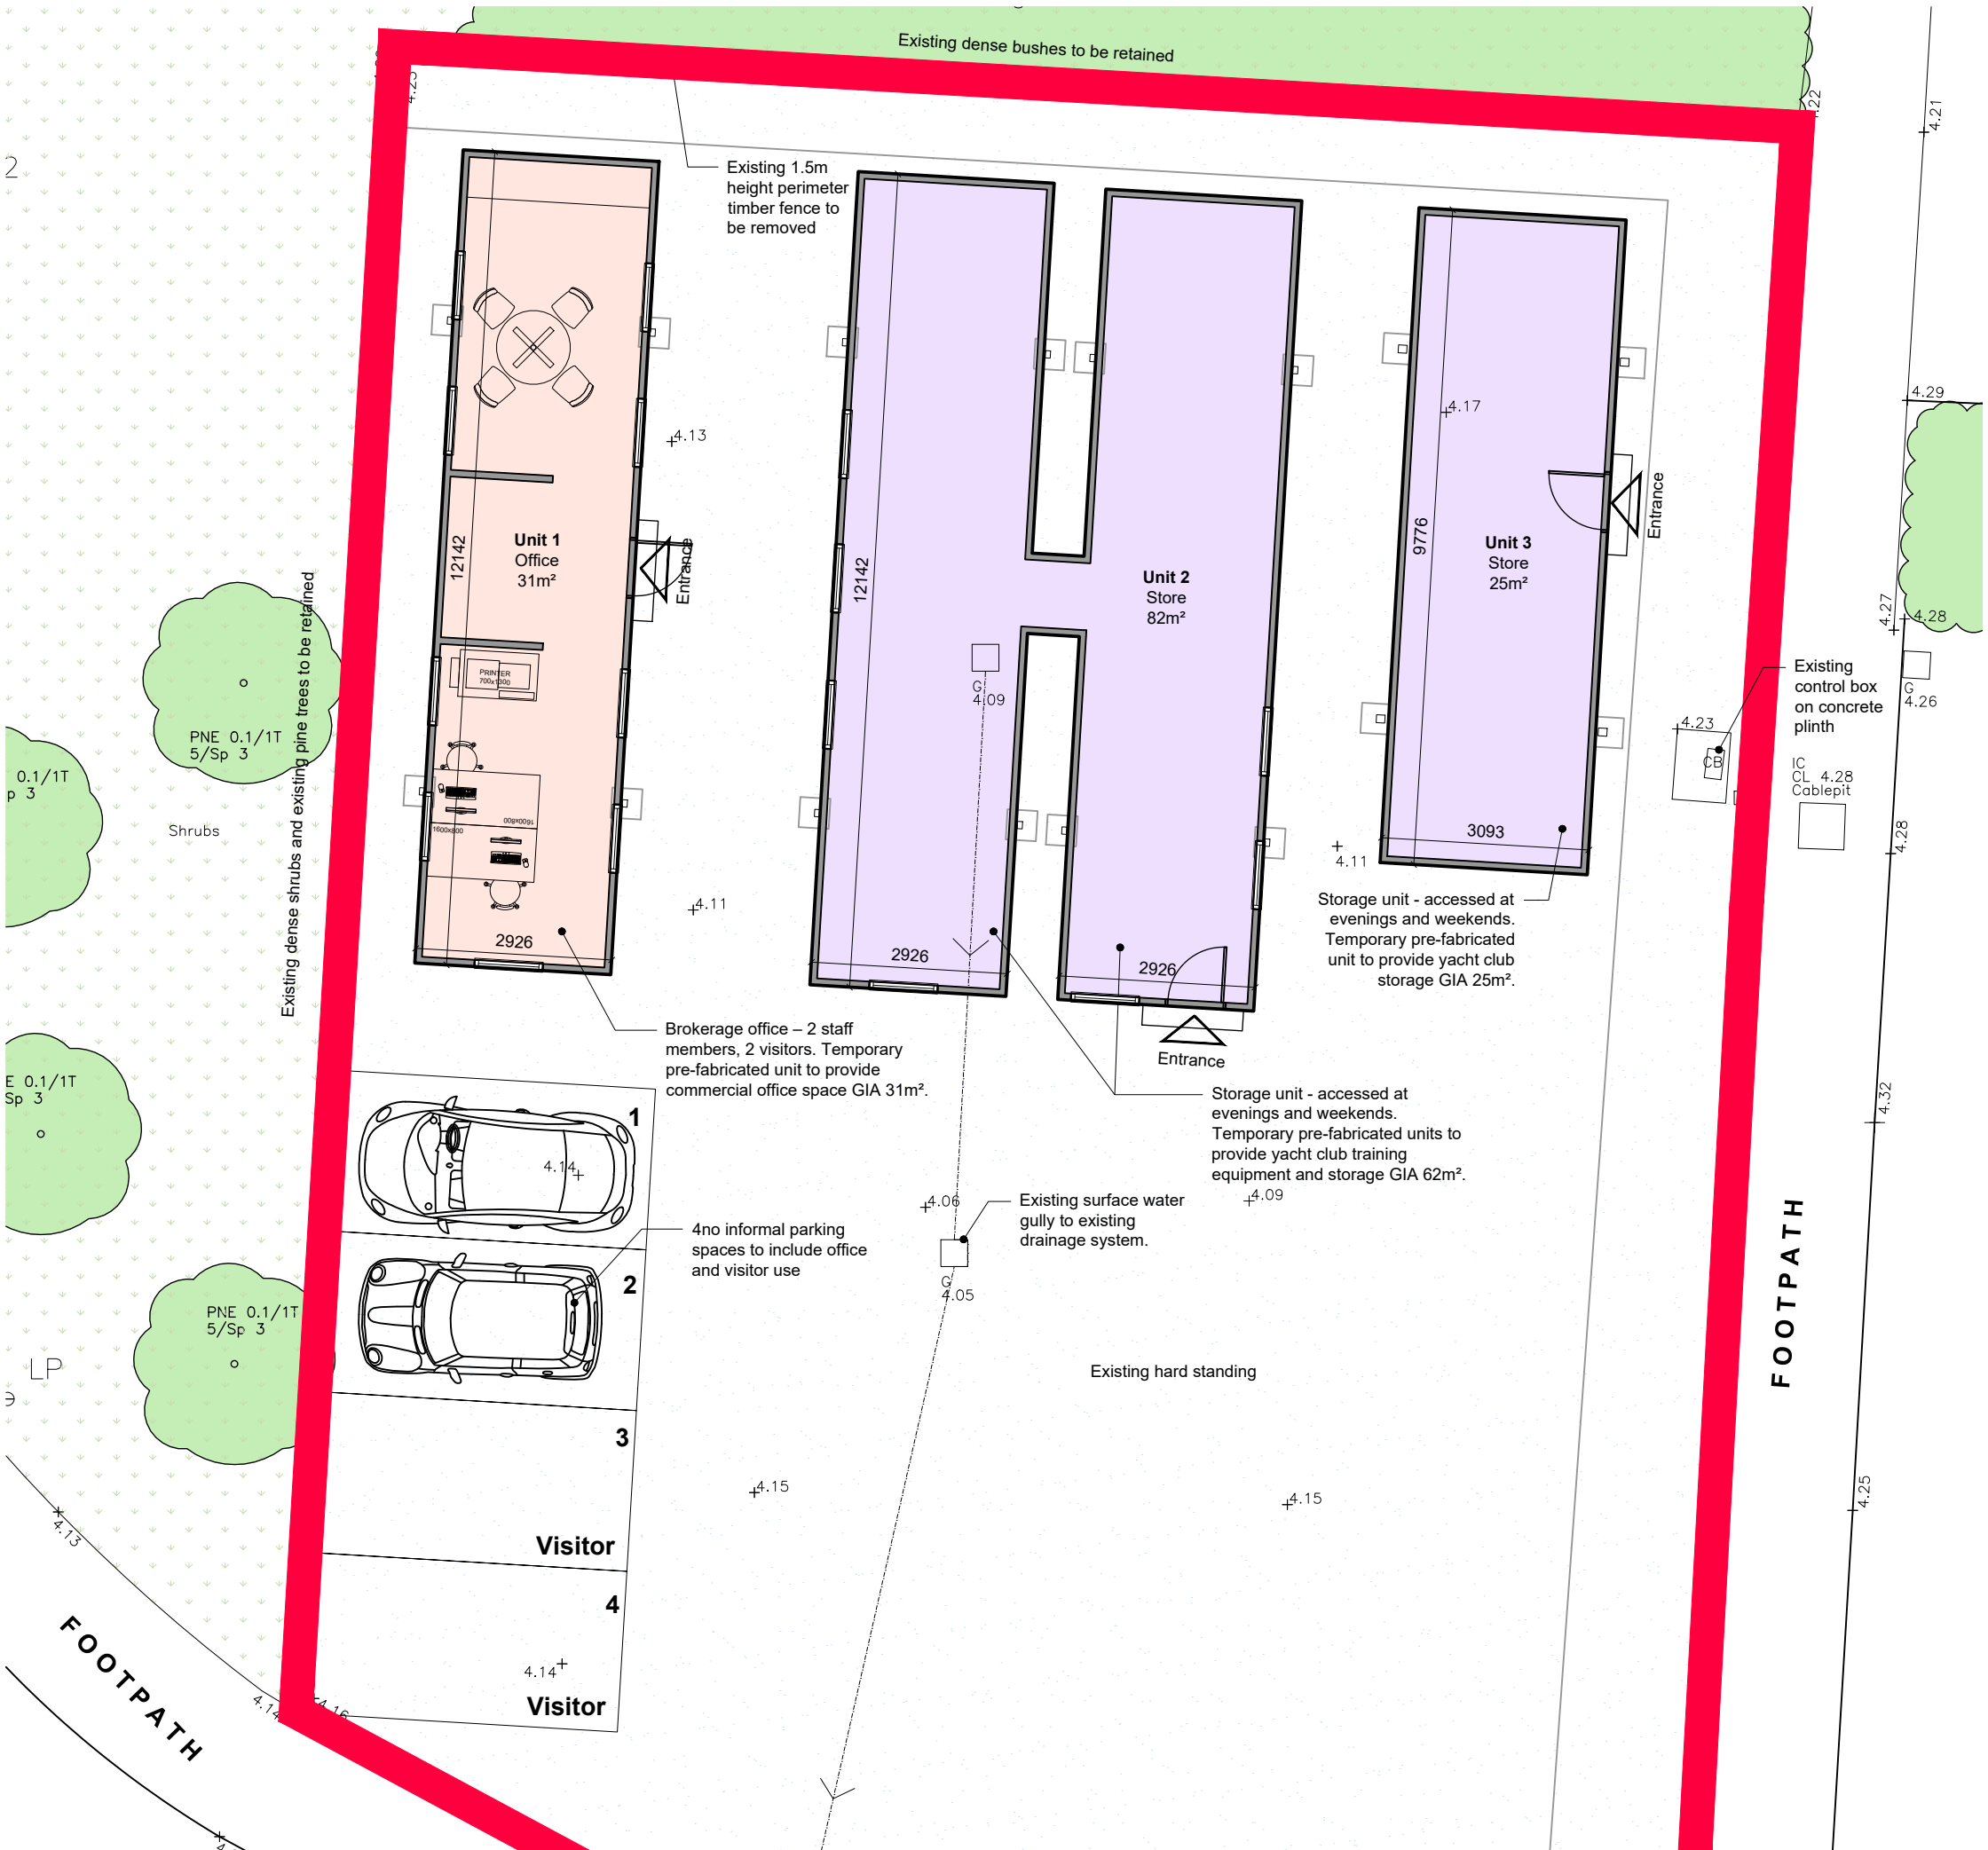

- Notes:
- Temporary units each to be installed on 4no concrete pads set out according to manufacturer's requirements.
 - Power connection back to existing adjacent control box.
 - Surface water drainage using existing gullies into site wide surface water system.
 - No sanitary facilities to be provided on-site.
 - No waste water connection required.