


**PROPOSED SINGLE STOREY REAR ADDITION.
9A, HAWTHORNE GROVE, HAYLING I. HANTS.
FOR MR & MRS S. LAWRENCE**

HAVANT BOROUGH
COUNCIL
20 MAY 2019
RECEIVED

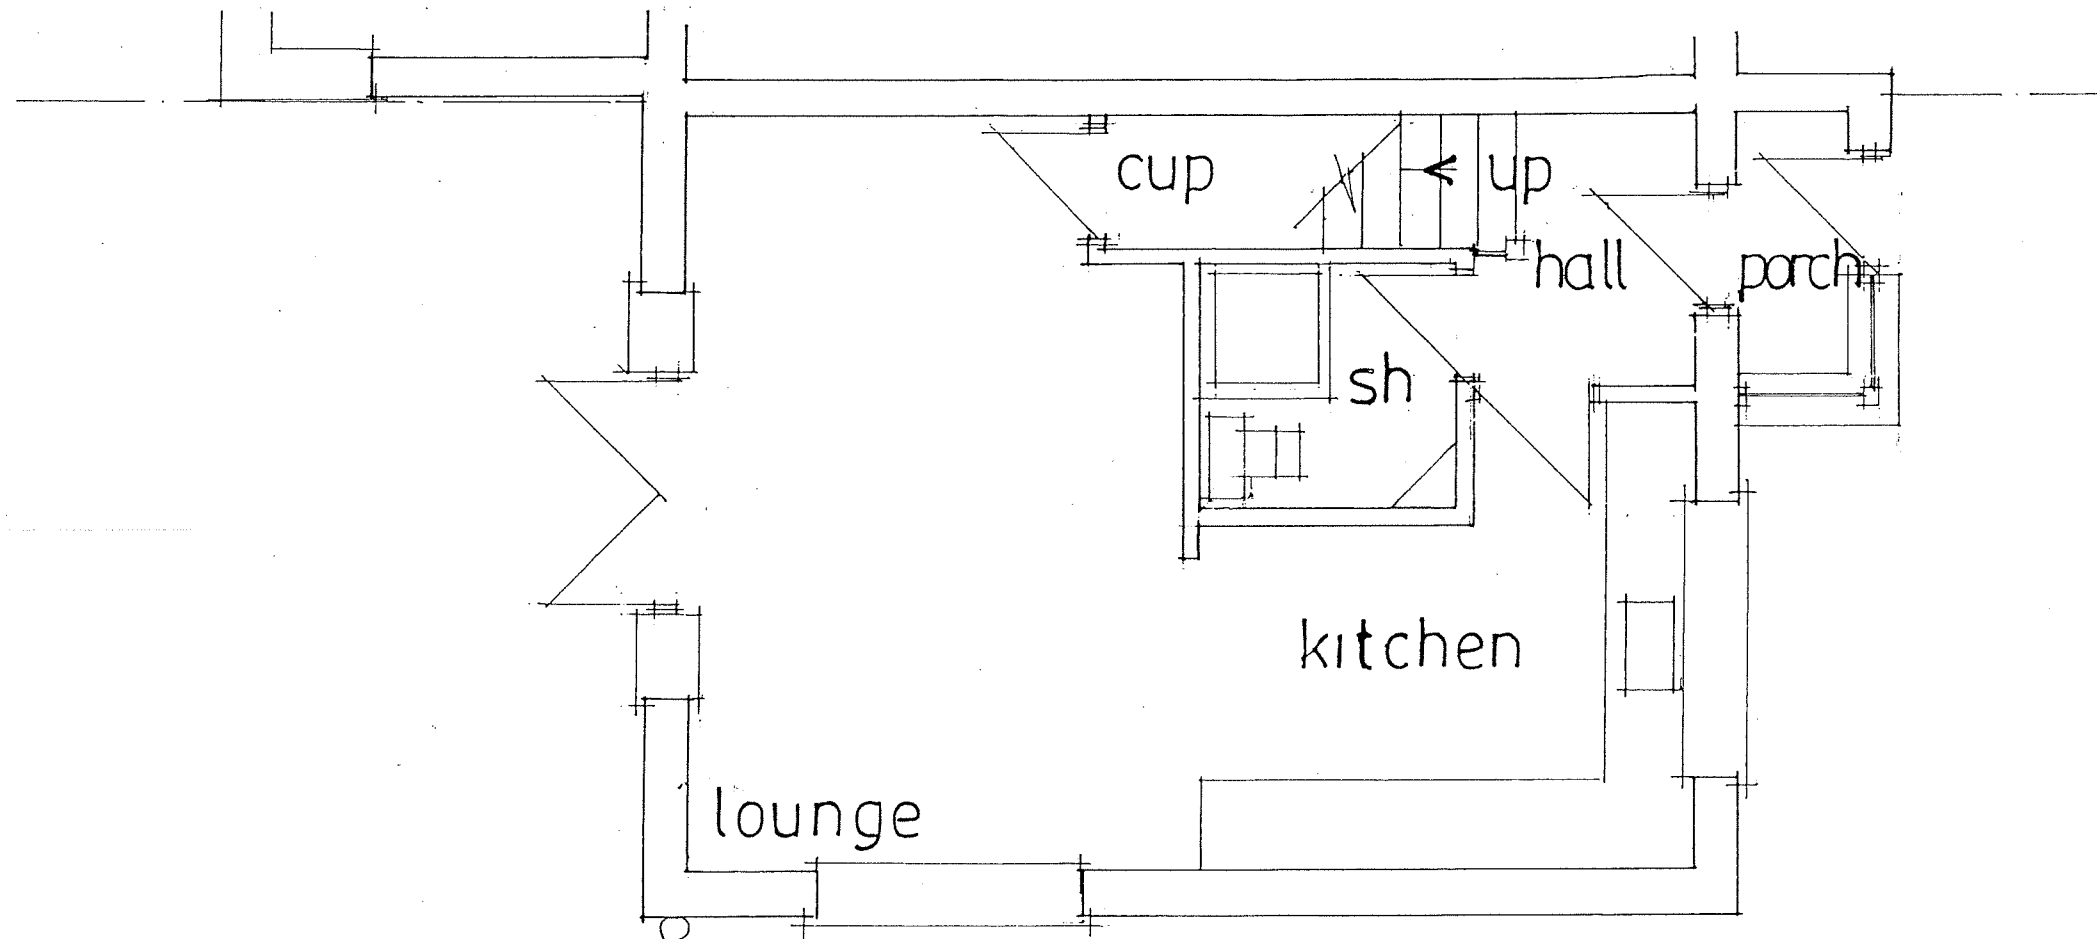

EXISTING GROUND FLOOR

**SCALE 1.50
DATE MAY 2019**

PETER J. WALKER
ISLAND DESIGN
182 SEAFRONT, HAYLING ISLAND, HANTS
PO11 9AN
TEL 02392467571