



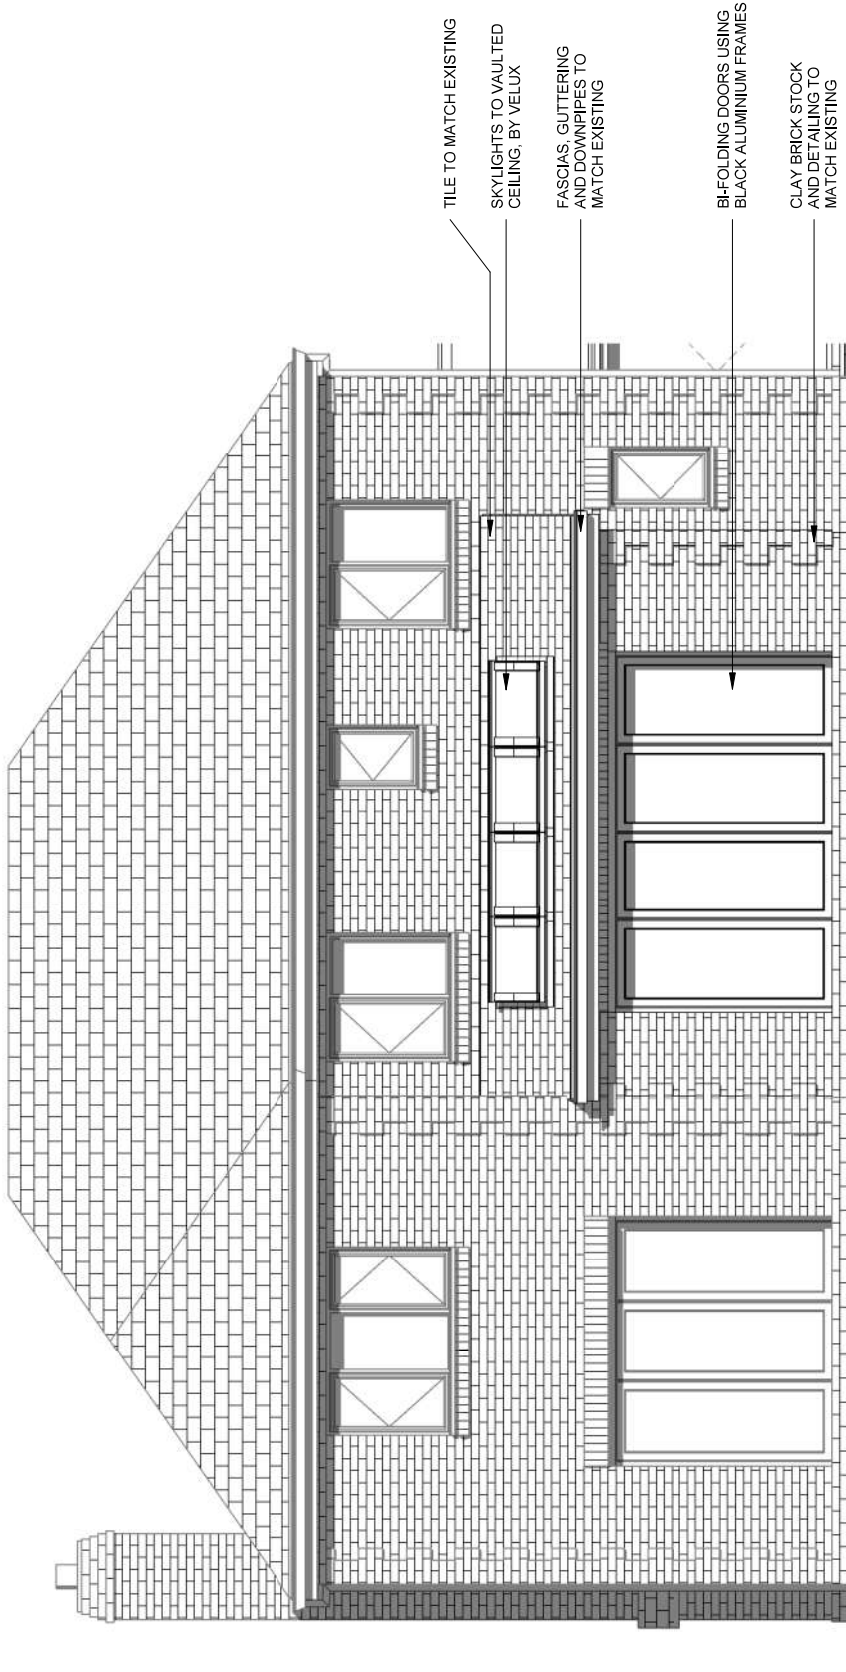

DETAILED SW ELEVATION
1 : 50

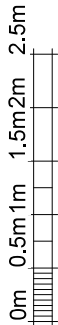

VISUAL SCALE 1:50 @ A3



WEST PERSPECTIVE