


DRAWING
3

FRONT ELEVATION — 1.300

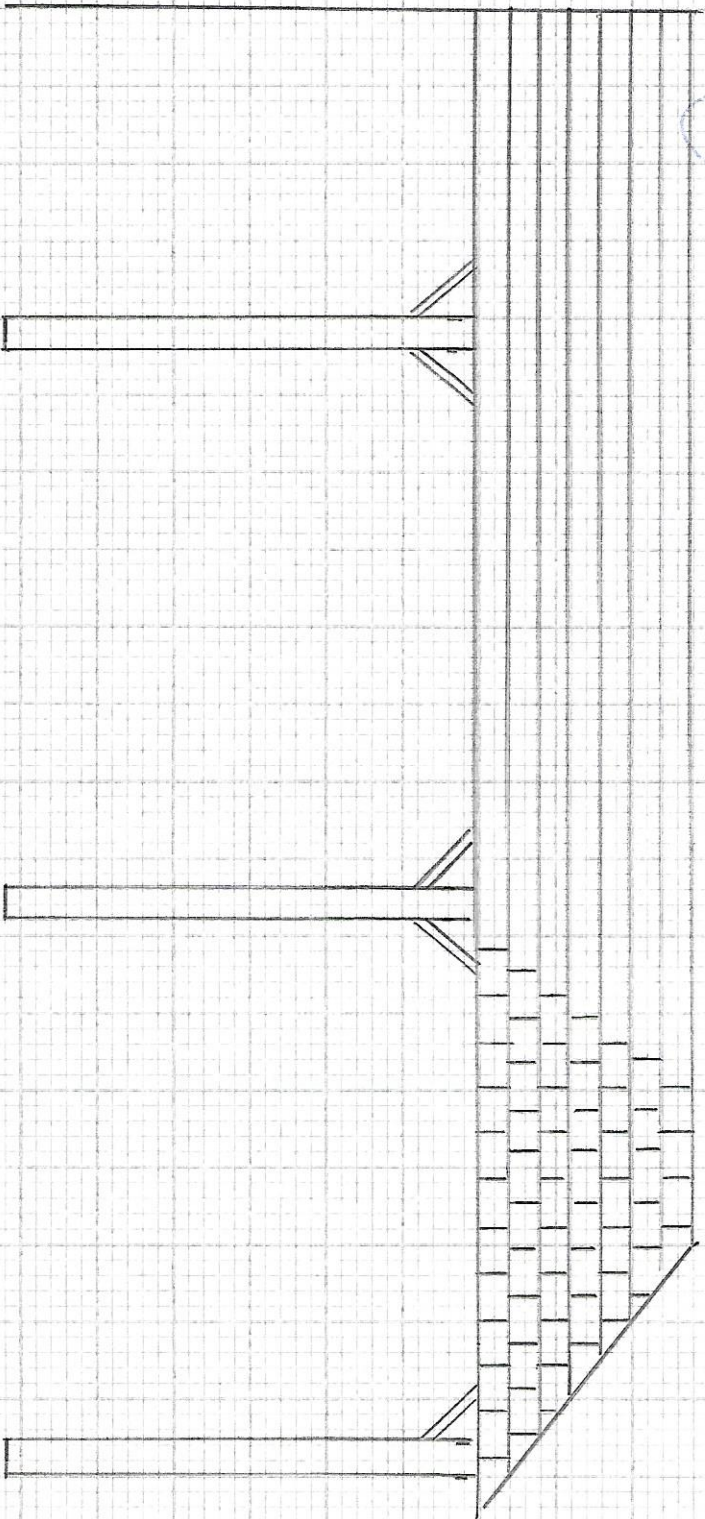

6.5m

2.9m