


PROPOSED SINGLE STOREY REAR ADDITION **4, KINGFISHER CLOSE, HAYLING I. HANTS.** **FOR MR & MRS M. GRAVES.**

PROVIDE SMOKE DETECTORS TO BOTH FLOORS MAINS
 OPERATED AND INTERLINKED WITH BATTERY BACKUP.

THE OWNER/BUILDER IS RESPONSIBLE FOR OBTAINING
 A PARTY WALL AGREEMENT WITH THE ADJOINING OWNER
 FOR THE EXCAVATION OF FOUNDATIONS WITHIN 3M THIS
 IS TO BE IN WRITING BEFORE ANY COMMENCEMENT OF
 WORK ON SITE.

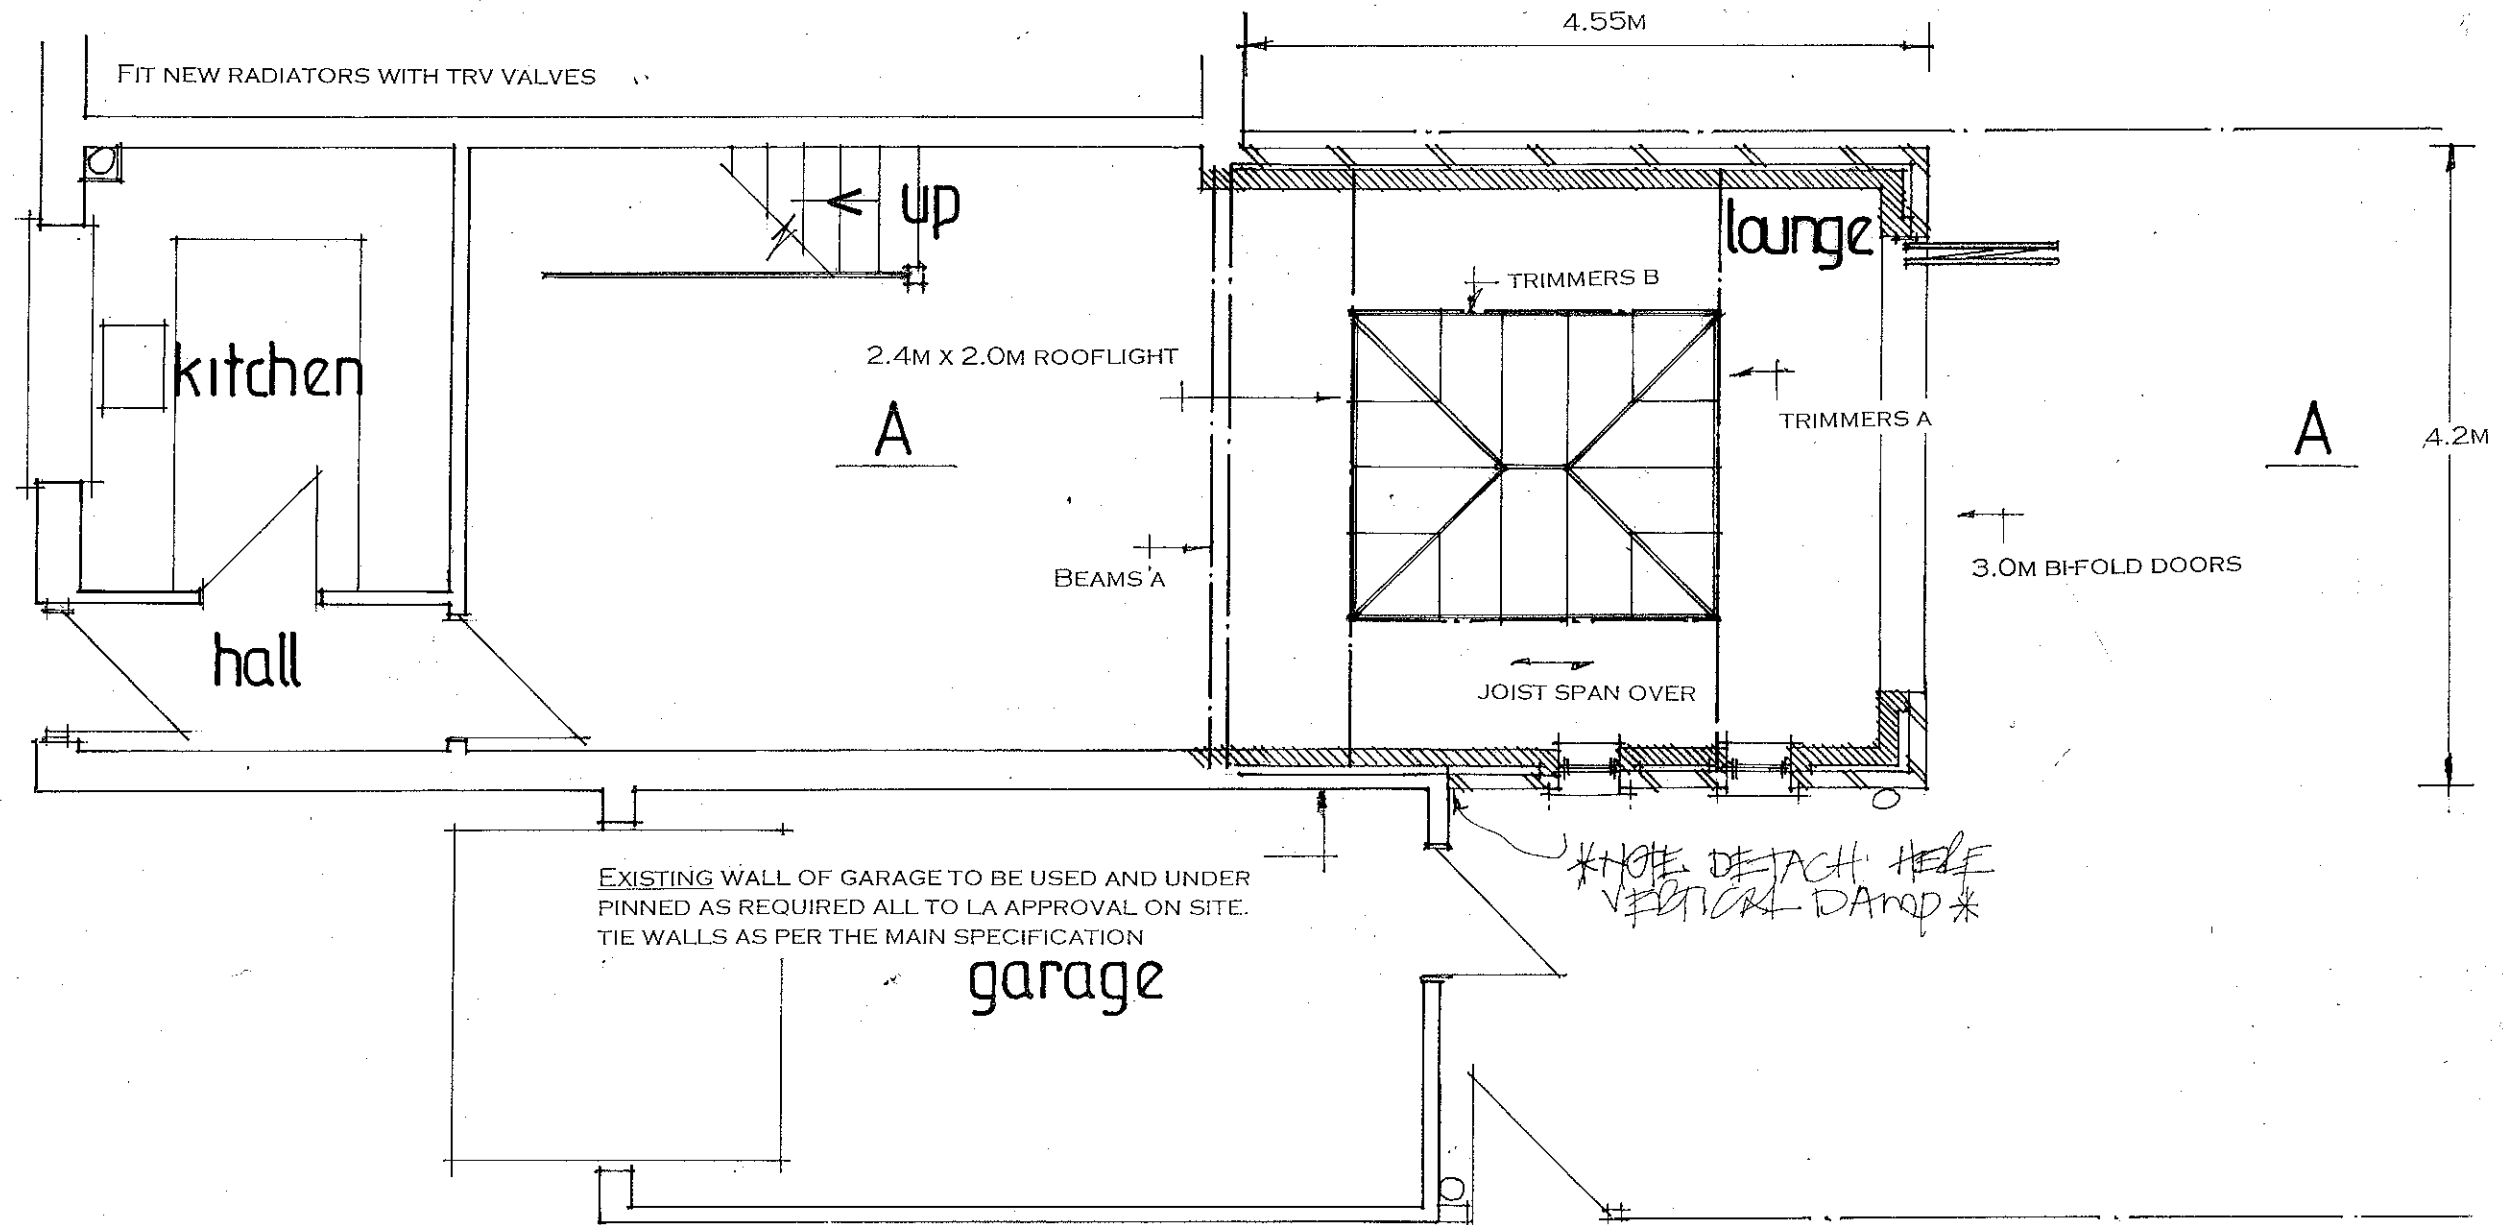

NOTE CHECK ALL MEASUREMENTS ON SITE PRIOR TO
 THE COMMENCEMENT OF WORK.

WALLS TO BE FULLY BONDED TO THE EXISTING CAVITIES
 AND DAMP-PROOF COURSES TO BE MAINTAINED
 CONTINUOUS CLOSE ALL REVEALS WITH INSULATED
 CAVITY CLOSERS.

(ADDITION DEPOSED OCT 19)

date sept 19
 scale 1:50

PROPOSED GROUND FLOOR

PETER J. WALKER
 ISLAND DESIGN
 182 SEAFRONT, HAYLING ISLAND, HANTS
 PO11 9AN
 TEL : 02392467571