



PHYSICAL SCALE IN METERS @ 1:100

NOTES:
This drawing has been produced solely for PLANNING/DESIGN.
Do not Scale from this Drawing except for planning purposes.
Any drainage shown is presumed and to be checked on site before commencement of works.
This drawing is the copyright of Mf Designs Ltd.

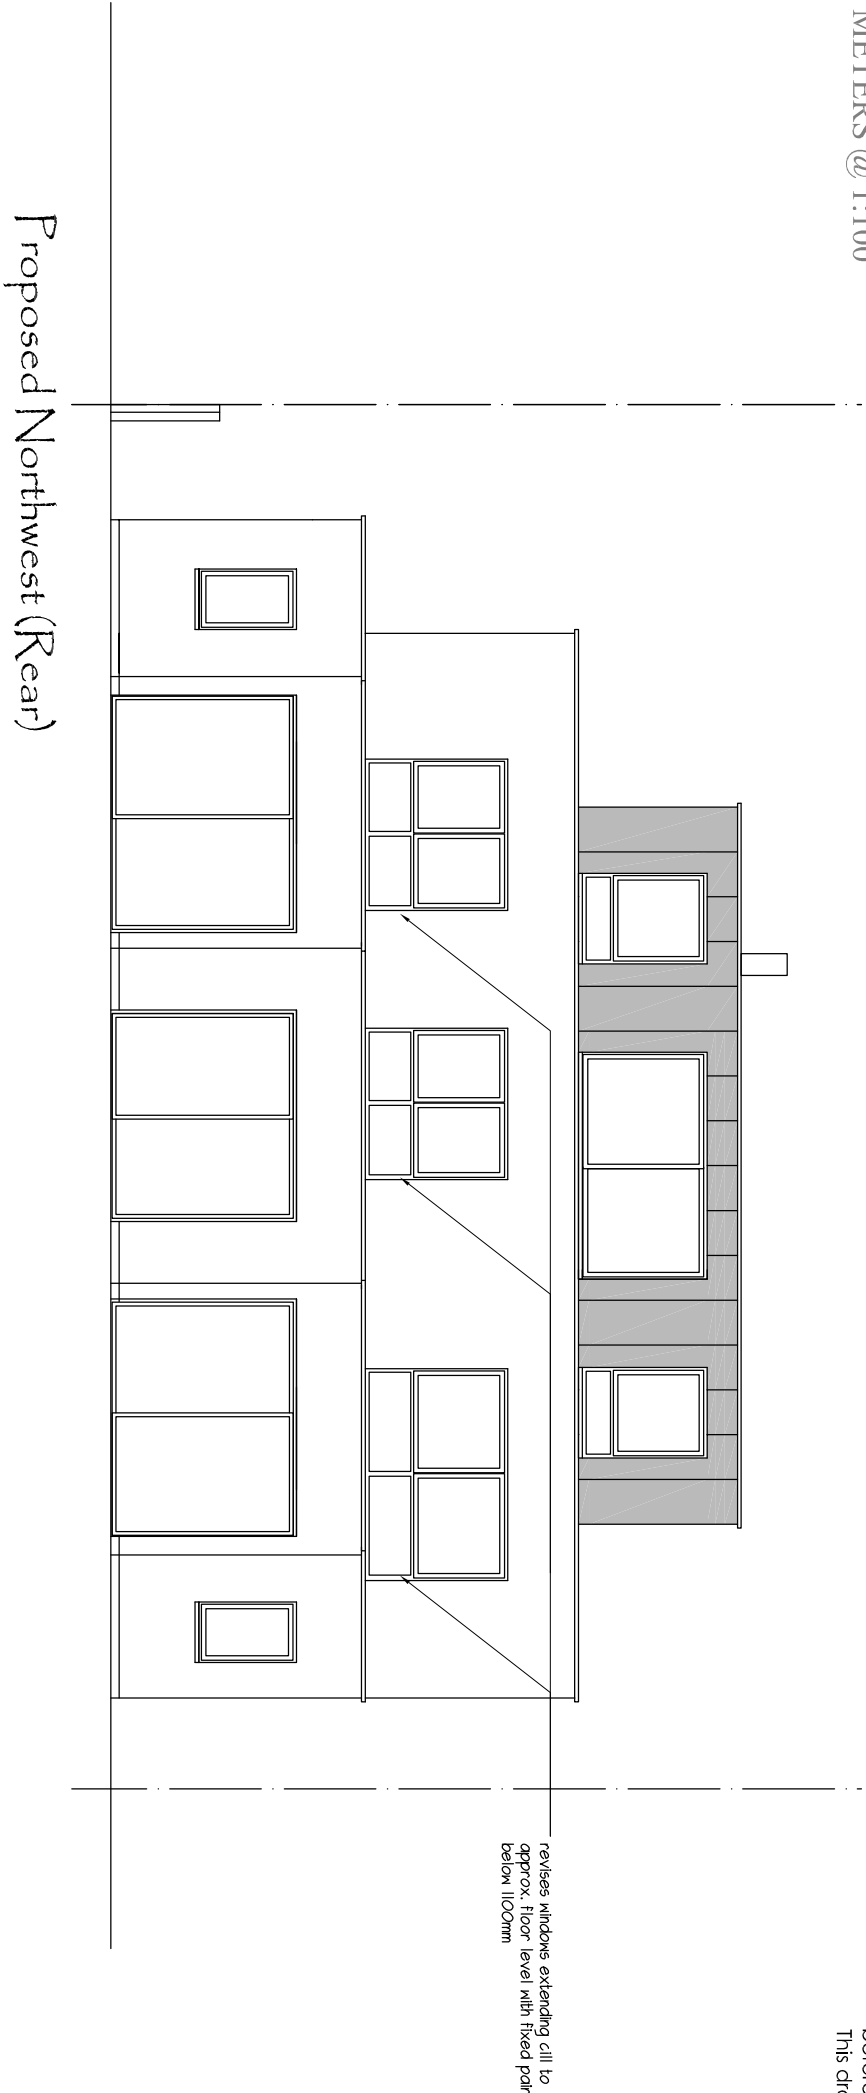

Proposed Northwest (Rear)

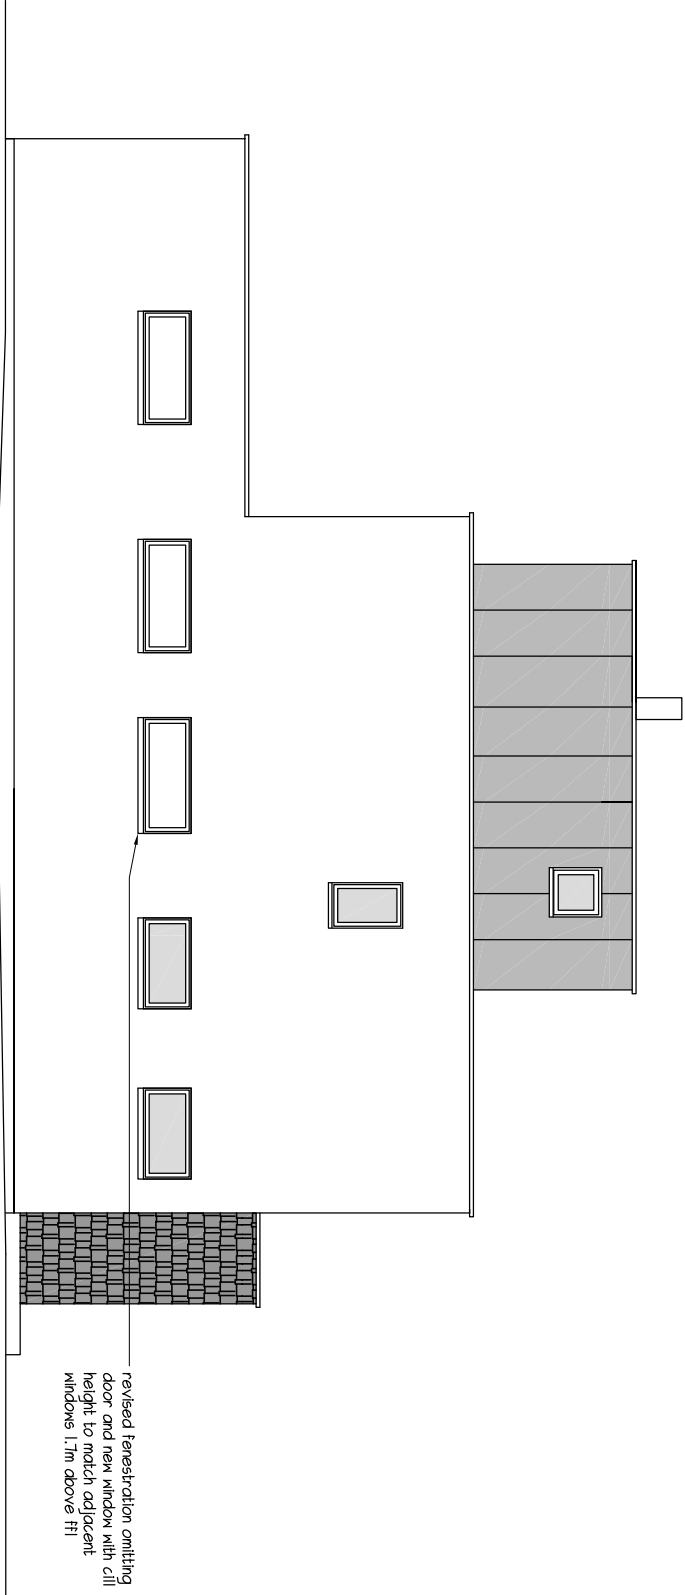

Proposed Southwest

B: 09/07/2019 - non-material amendment application with revised fenestration as indicated
A: 09/02/2019 - corrected annotation to northwest

mf designs ltd

Chartered Architects



36 Grove Road • Havant • Hampshire • PO9 1AR
Director: Martin Farrer RIBA • Co Registration No.4507379
e admin@mfdesigns.org.uk

Date: December 2018
Scale: 1:100
Job No: 3212
Dwg No: P_03 B

EXTENSION & ALTERATIONS - 23 North Shore Road, Hayling Island.