


APPROVED
APP/18/00713

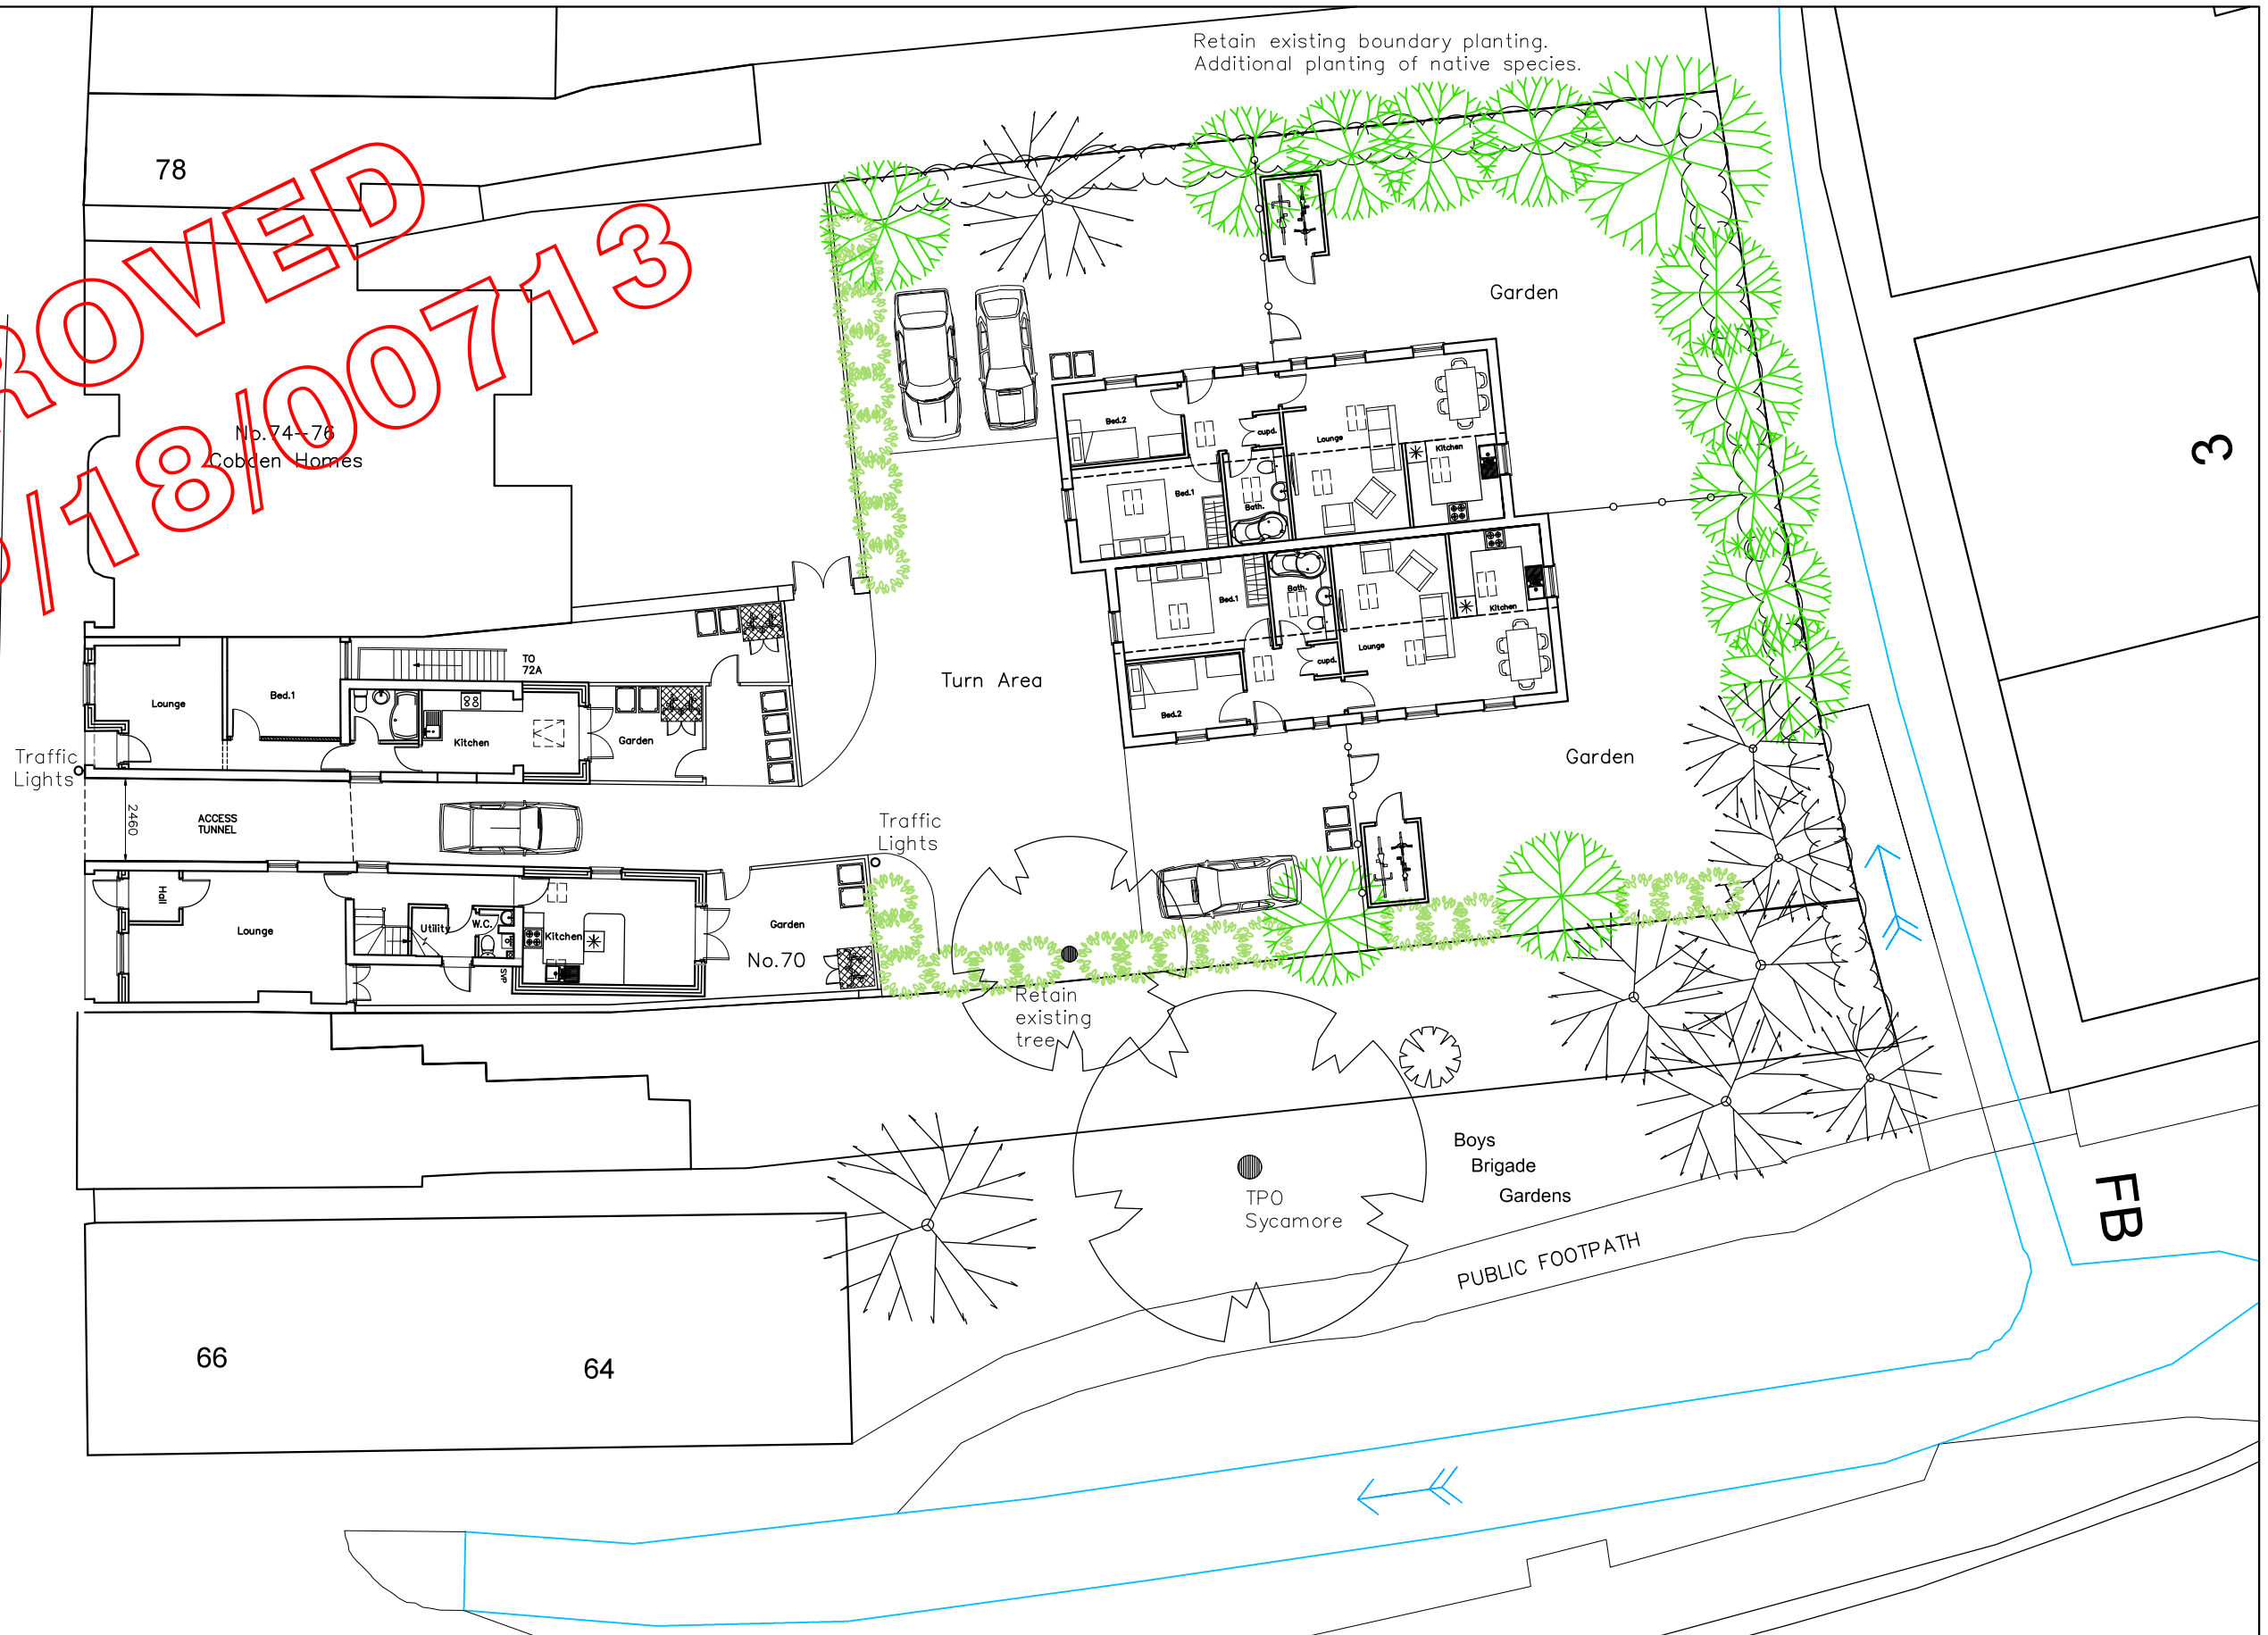

Land Rear
70-76 West Street,
Havant,
PO9 1LN

APPROVED SITE PLAN

Revisions

a) Note/Date/Initial
b)
c)
d)

CAD

Critchley Architecture And Design
Contact: 02392 474 919 | info@caad.online

The Old Brewery, 15E South Street, Havant, PO9 1BU



Scale A3 = 1:200
Drawn OS/JHL
Date 10/10/18

17023-150

20m

40m

60m

80m