




Key:

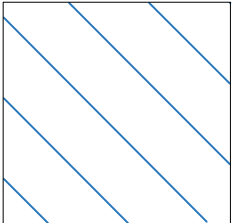


Existing Flats Parking
11 no

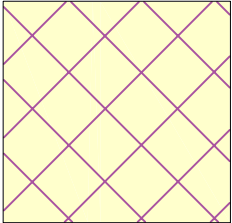

Proposed Flats Parking
8 no

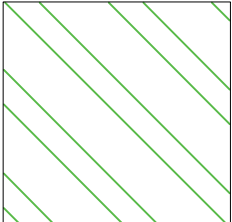

Existing Retail Parking

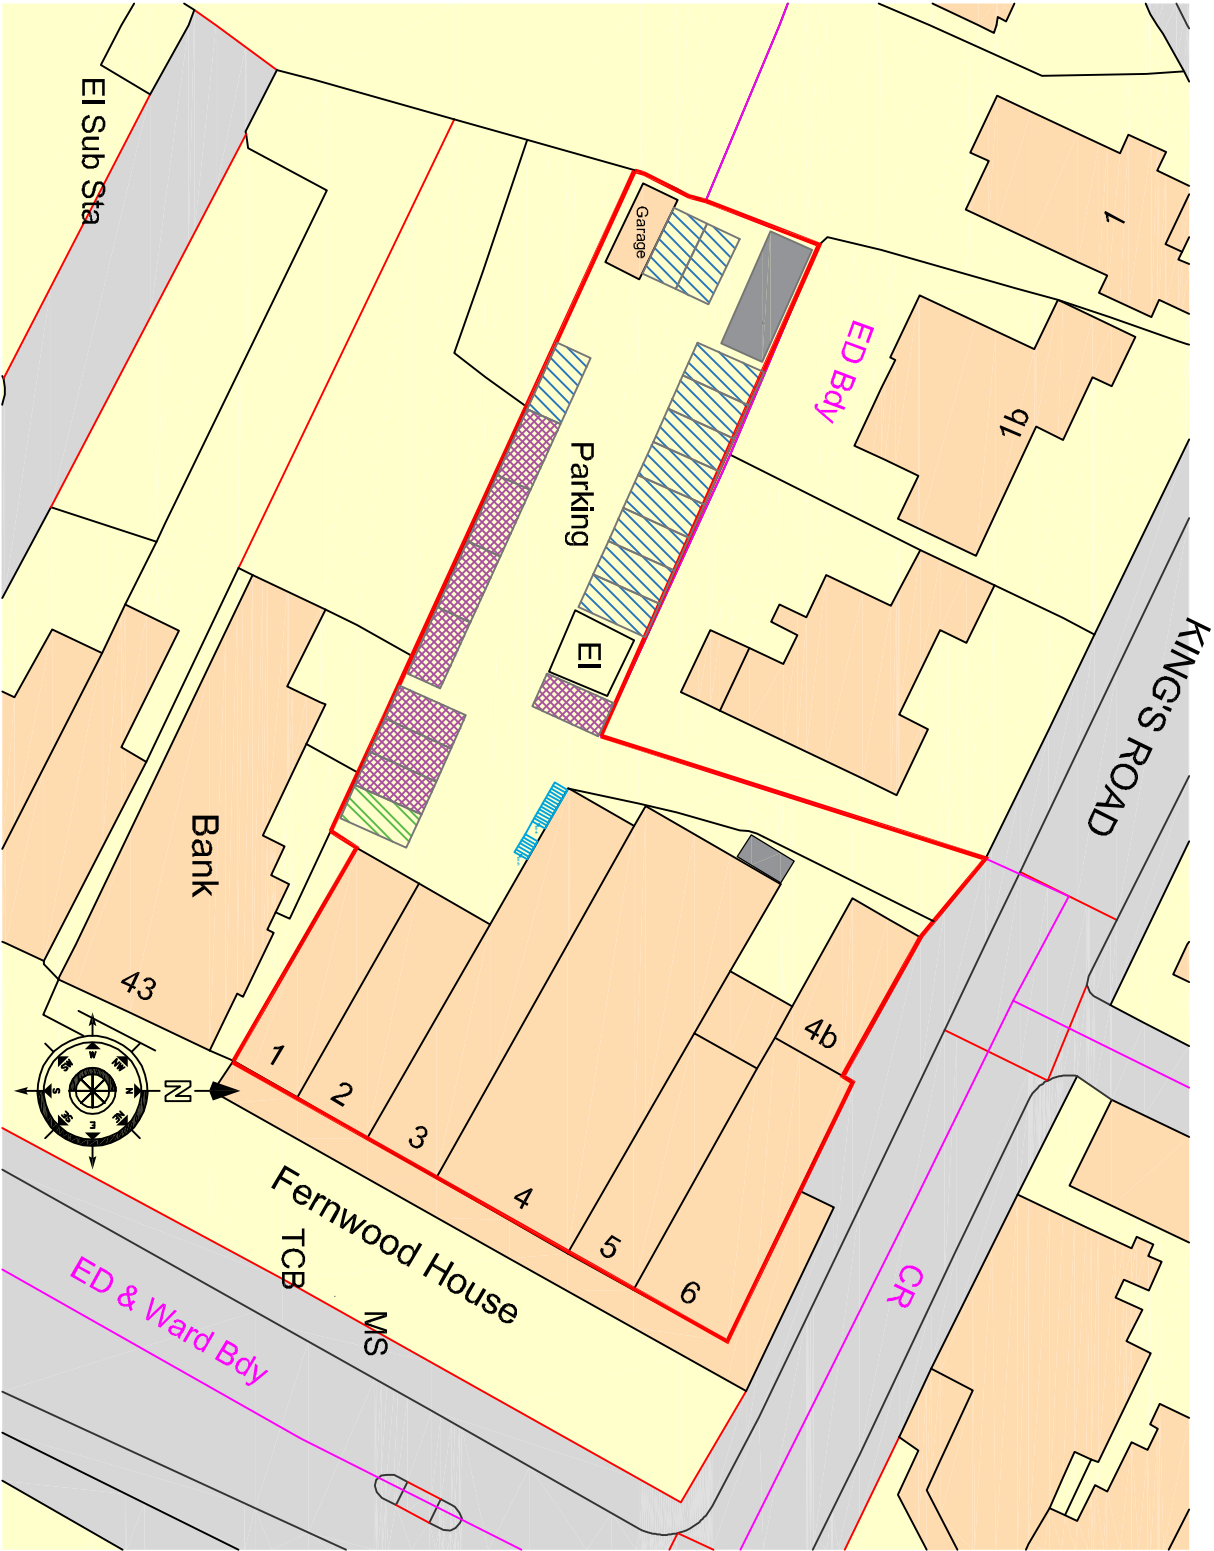

Revisior	Description	Date	DRAWN

Project :

Fernwood House
London Rd,
Waterlooville
PO7 7HG

Drawing Title :

Proposed Parking

Chris Flint Associates Ltd
CHARTERED SURVEYORS - PROJECT MANAGERS
DEVELOPMENT CONSULTANTS

Drawn By	Date	SHEET SIZE	Approved By	Date
CF	27/09/19	A3		
Drawing No.		Revisions:	Scale:	
CFA	FULL	01	1-500	

PLANNING

2 Emerald Close Waterlooville Hants PO7 8NZ
tel: 023 92 432484 fax: 023 92 358554
Email: chrisflintassociates@gmail.com

Ordnance Survey, (c) Crown Copyright 2019.
All rights reserved. Licence number 100022432