



PHYSICAL SCALE IN METERS @ 1:1250

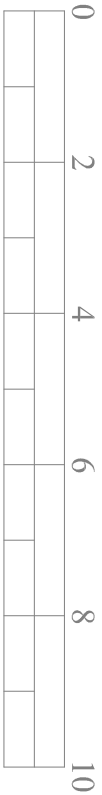

PHYSICAL SCALE IN METERS @ 1:100

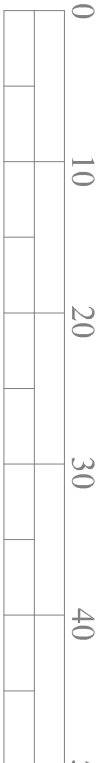

PHYSICAL SCALE IN METERS @ 1:500



NOTES:
- This drawing has been produced solely for PLANNING/DESIGN.
- Do not Scale from this Drawing except for planning purposes.
- Any drainage shown is presumed and to be checked on site before commencement of works.
This drawing is the copyright of MF Designs Ltd.




Produced on 19 February 2019 from the Ordnance Survey National Geographic Database and incorporating surveyed revision available at this date.
This map shows the area bounded by 474673105398 474673105340 474815105340 474815105398
Reproduction in whole or part is prohibited without the prior permission of Ordnance Survey.
Ordnance Survey copyright 2019. Supplied by copyright as UK Ordnance Survey a licensed Ordnance Survey partner (000054135).
Data licensed for 1 year, expiring 19 February 2020. Unique plan reference: VEC/381264/436752

Location

Block

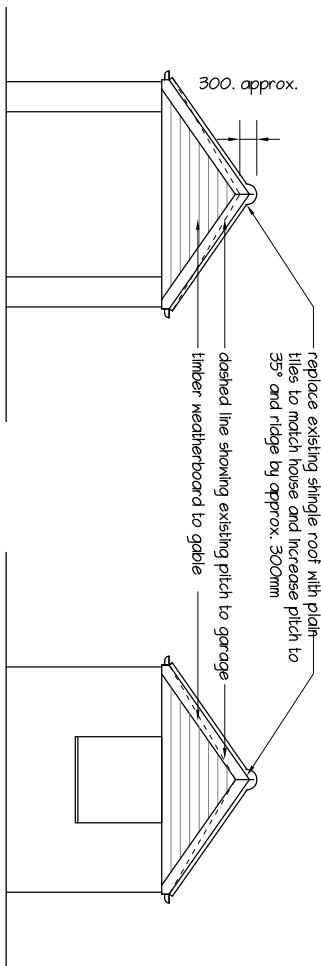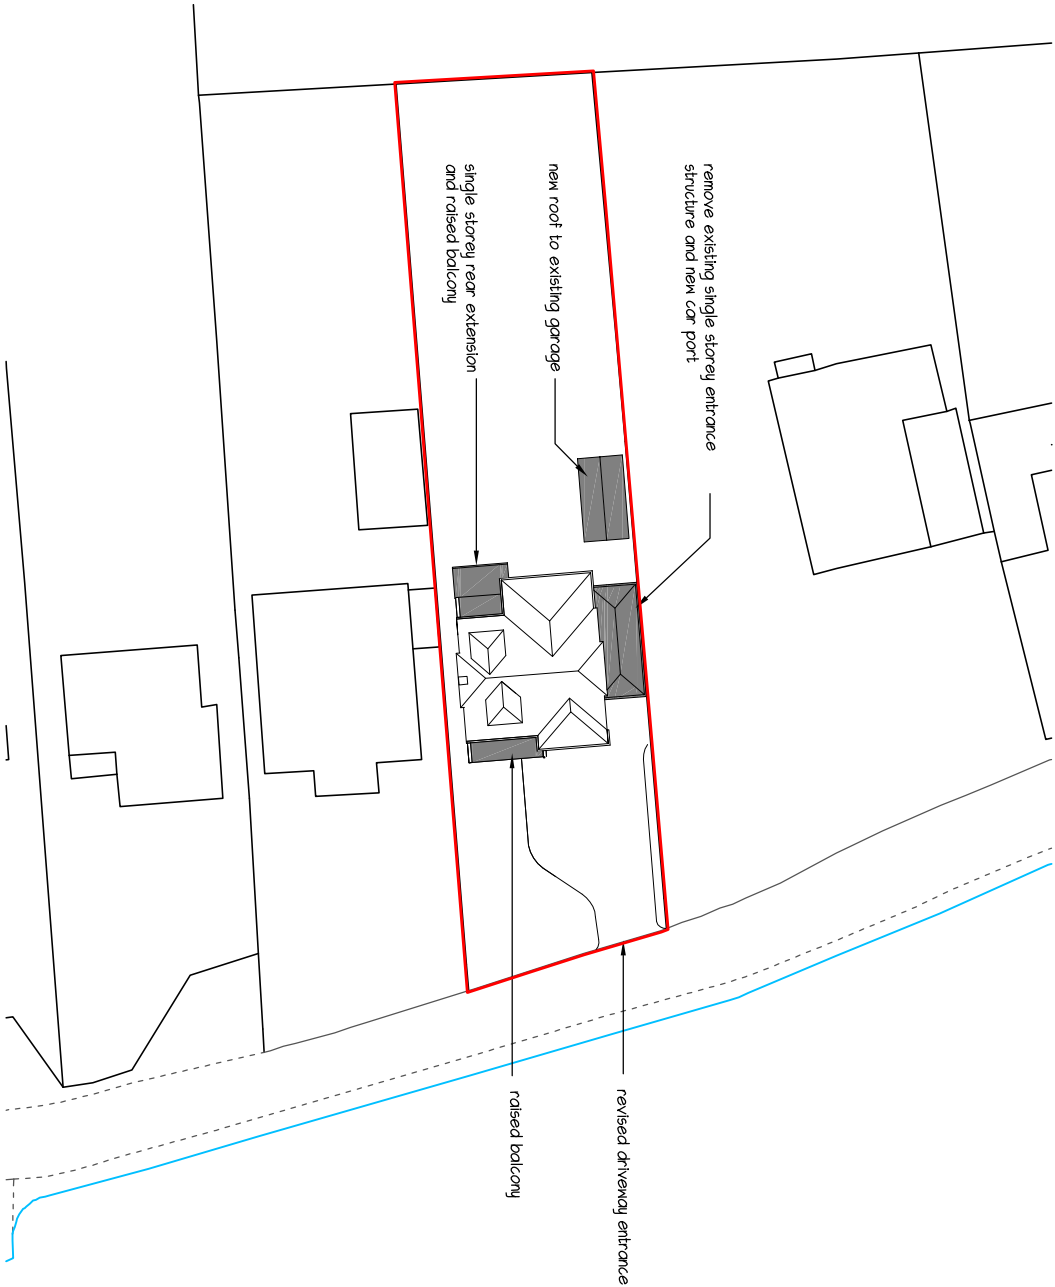

Garage - Proposed East

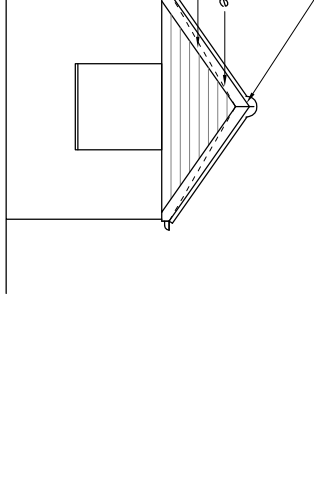

Garage - Proposed West

EXTENSION & ALTERATIONS - 47 Bath Road, Elmsworth, PO10 7ER



mf designs ltd

Chartered Architects

36 Grove Road • Havant • Hampshire • PO9 1AR
Director: Martin Farrer RIBA • Co Registration No.4507379
e admin@mfdesigns.org.uk



Date: July 2019
Scale: 1:1250/500/100

Job No: 3208
Dwg No: P_13