


SITE LOCATION




Reproduced by permission of Ordnance Survey on behalf of the Controller of Her Majesty's Stationery Office
All rights reserved. © Crown Copyright licence no. 100022432

SITE AREA PLAN

SCALE 1:50,000

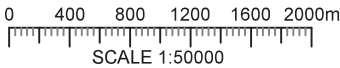

SITE PHOTOGRAPH

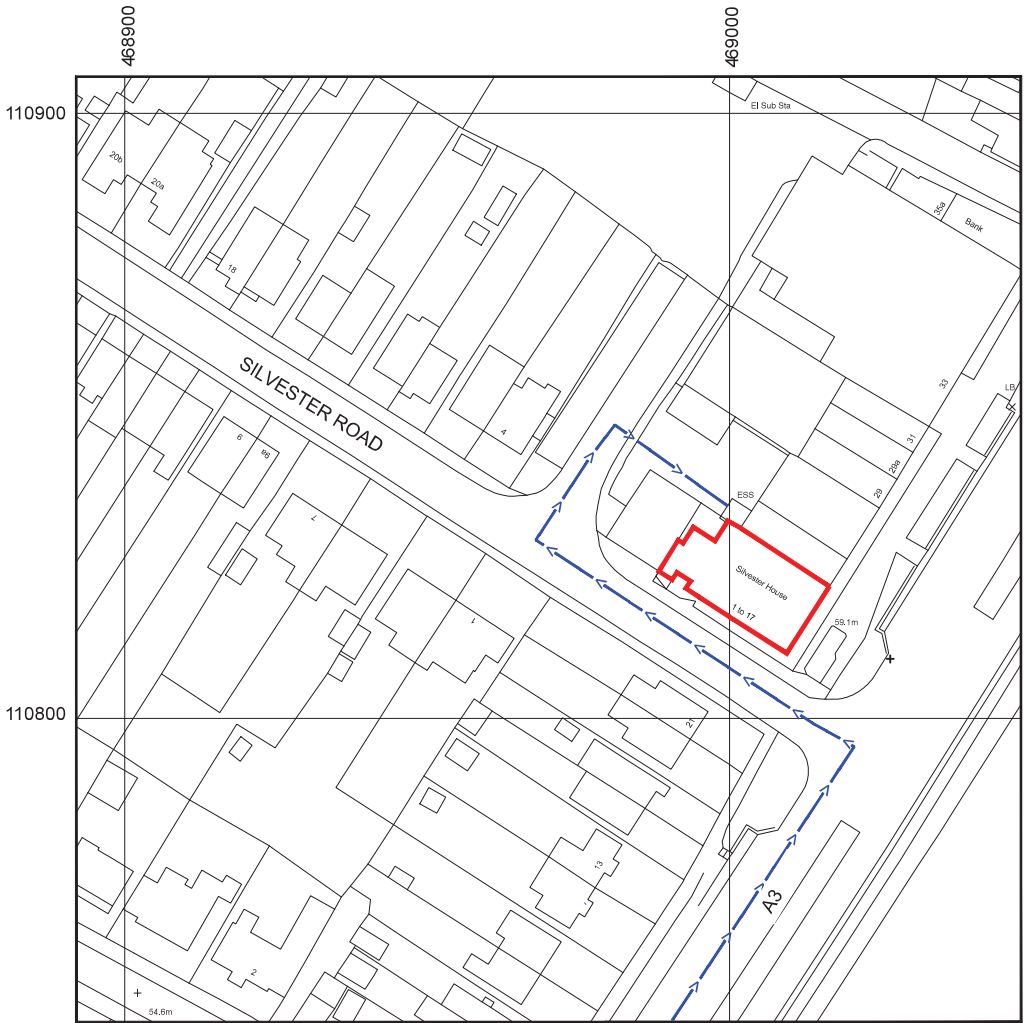


Reproduced by permission of Ordnance Survey on
behalf of the Controller of Her Majesty's Stationery Office
All rights reserved. © Crown Copyright licence no.
100022432

NGR E: 468992 N: 110827

SITE LOCATION PLAN

SCALE 1:1250

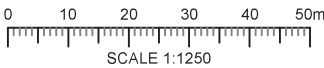

GOOGLE MAPS QR CODE

GOOGLE MAP - <https://tinyurl.com/y4rmaoh9>

GOOGLE STREETVIEW- <https://tinyurl.com/y5tj6k2x>

NOTES:

1. ALL DIMENSIONS IN MM UNLESS OTHERWISE NOTED.

DIRECTIONS TO SITE:
M25 J10. TAKE A3 TOWARDS PORTSMOUTH. APPROX. 40 MILES
FROM M25 WHERE A3 BECOMES M3 TURN OFF & CONTINUE ON A3
APPROX. 2.3 MILES FROM TURN OFF ENTER COWPLAIN.
SILVESTER ROAD IS 1st RIGHT AFTER WAITROSE. SILVESTER
HOUSE IS AT JUNCTION OF A3 & SILVESTER ROAD

POWER ROUTE
THE POWER METER CABINET IS WITHIN THE COMPOUND FENCE.
IT HAS A THREE PHASE 100A FUSED SERVICE HEAD BUT ONLY
SINGLE PHASE HAS BEEN TAKEN OFF. NEED SPECIALISED
CONTRACTOR TO CHANGE THE TAILS TO 3 PHASE AND INSTALL A
THREE PHASE METER. EXISTING SUB-MAIN IS DUCTED FROM THE
METER CABINET TO THE CABIN. THE SUB-MAIN WILL NEED TO BE
SWAPPED OUT FOR A THREE PHASE SUPPLY

Site Provider's
Property Boundary:



Access Route To Site:



Access Route:



Master:	MBNL / EE / H3G:	Project:	Purpose of Issue:	Issue:
M004	MBNL	T&A	Planning	D
Date:	05/07/2019	Revision / Upgrade Description:		
Drawn:	DJM	Notes amended		
Checked:	DB			
Approved:	DJM			
Master:	MBNL / EE / H3G:	Project:	Purpose of Issue:	Issue:
M003	MBNL	T&A	Planning	C
Date:	01/07/2019	Revision / Upgrade Description:		
Drawn:	KD	ICNIRP Lobes Option 3 added		
Checked:	DB			
Approved:	DJM			
Master:	MBNL / EE / H3G:	Project:	Purpose of Issue:	Issue:
M002	MBNL	T&A	Planning	B
Date:	31/05/2019	Revision / Upgrade Description:		
Drawn:	DJM	Triage notes / ICNIRP zones amended		
Checked:	DB			
Approved:	JC			



Hutchison 3G UK Limited
Star House, 20 Grenfell Road
Maidenhead, SL6 1EH
Tel: 01628 765 900
Fax: 01628 765 901



Hatfield Business Park
Hatfield
Hertfordshire
AL10 9BW
Tel: 01707 315000
Fax: 01707 319001



Mobile Broadband Network Limited
Sixth Floor, Thames Tower, Station Road, Reading, RG1 1LX



Site Name:	SILVESTER HOUSE		
Site ID:	712303		
Address:	SILVESTER ROAD COWPLAIN WATERLOOVILLE HAMPSHIRE PO8 8TD		
Title:	002 SITE LOCATION PLAN		
Project:	T&A		
Purpose of Issue:	GENERAL ARRANGEMENT		
EE Cell ID:	MBNL Cell ID:	3UK Cell ID:	
91485	HVT007	PO0296	
Master Drawing No:			Issue:
712303_HVT007_91485_PO0296_M004			D