


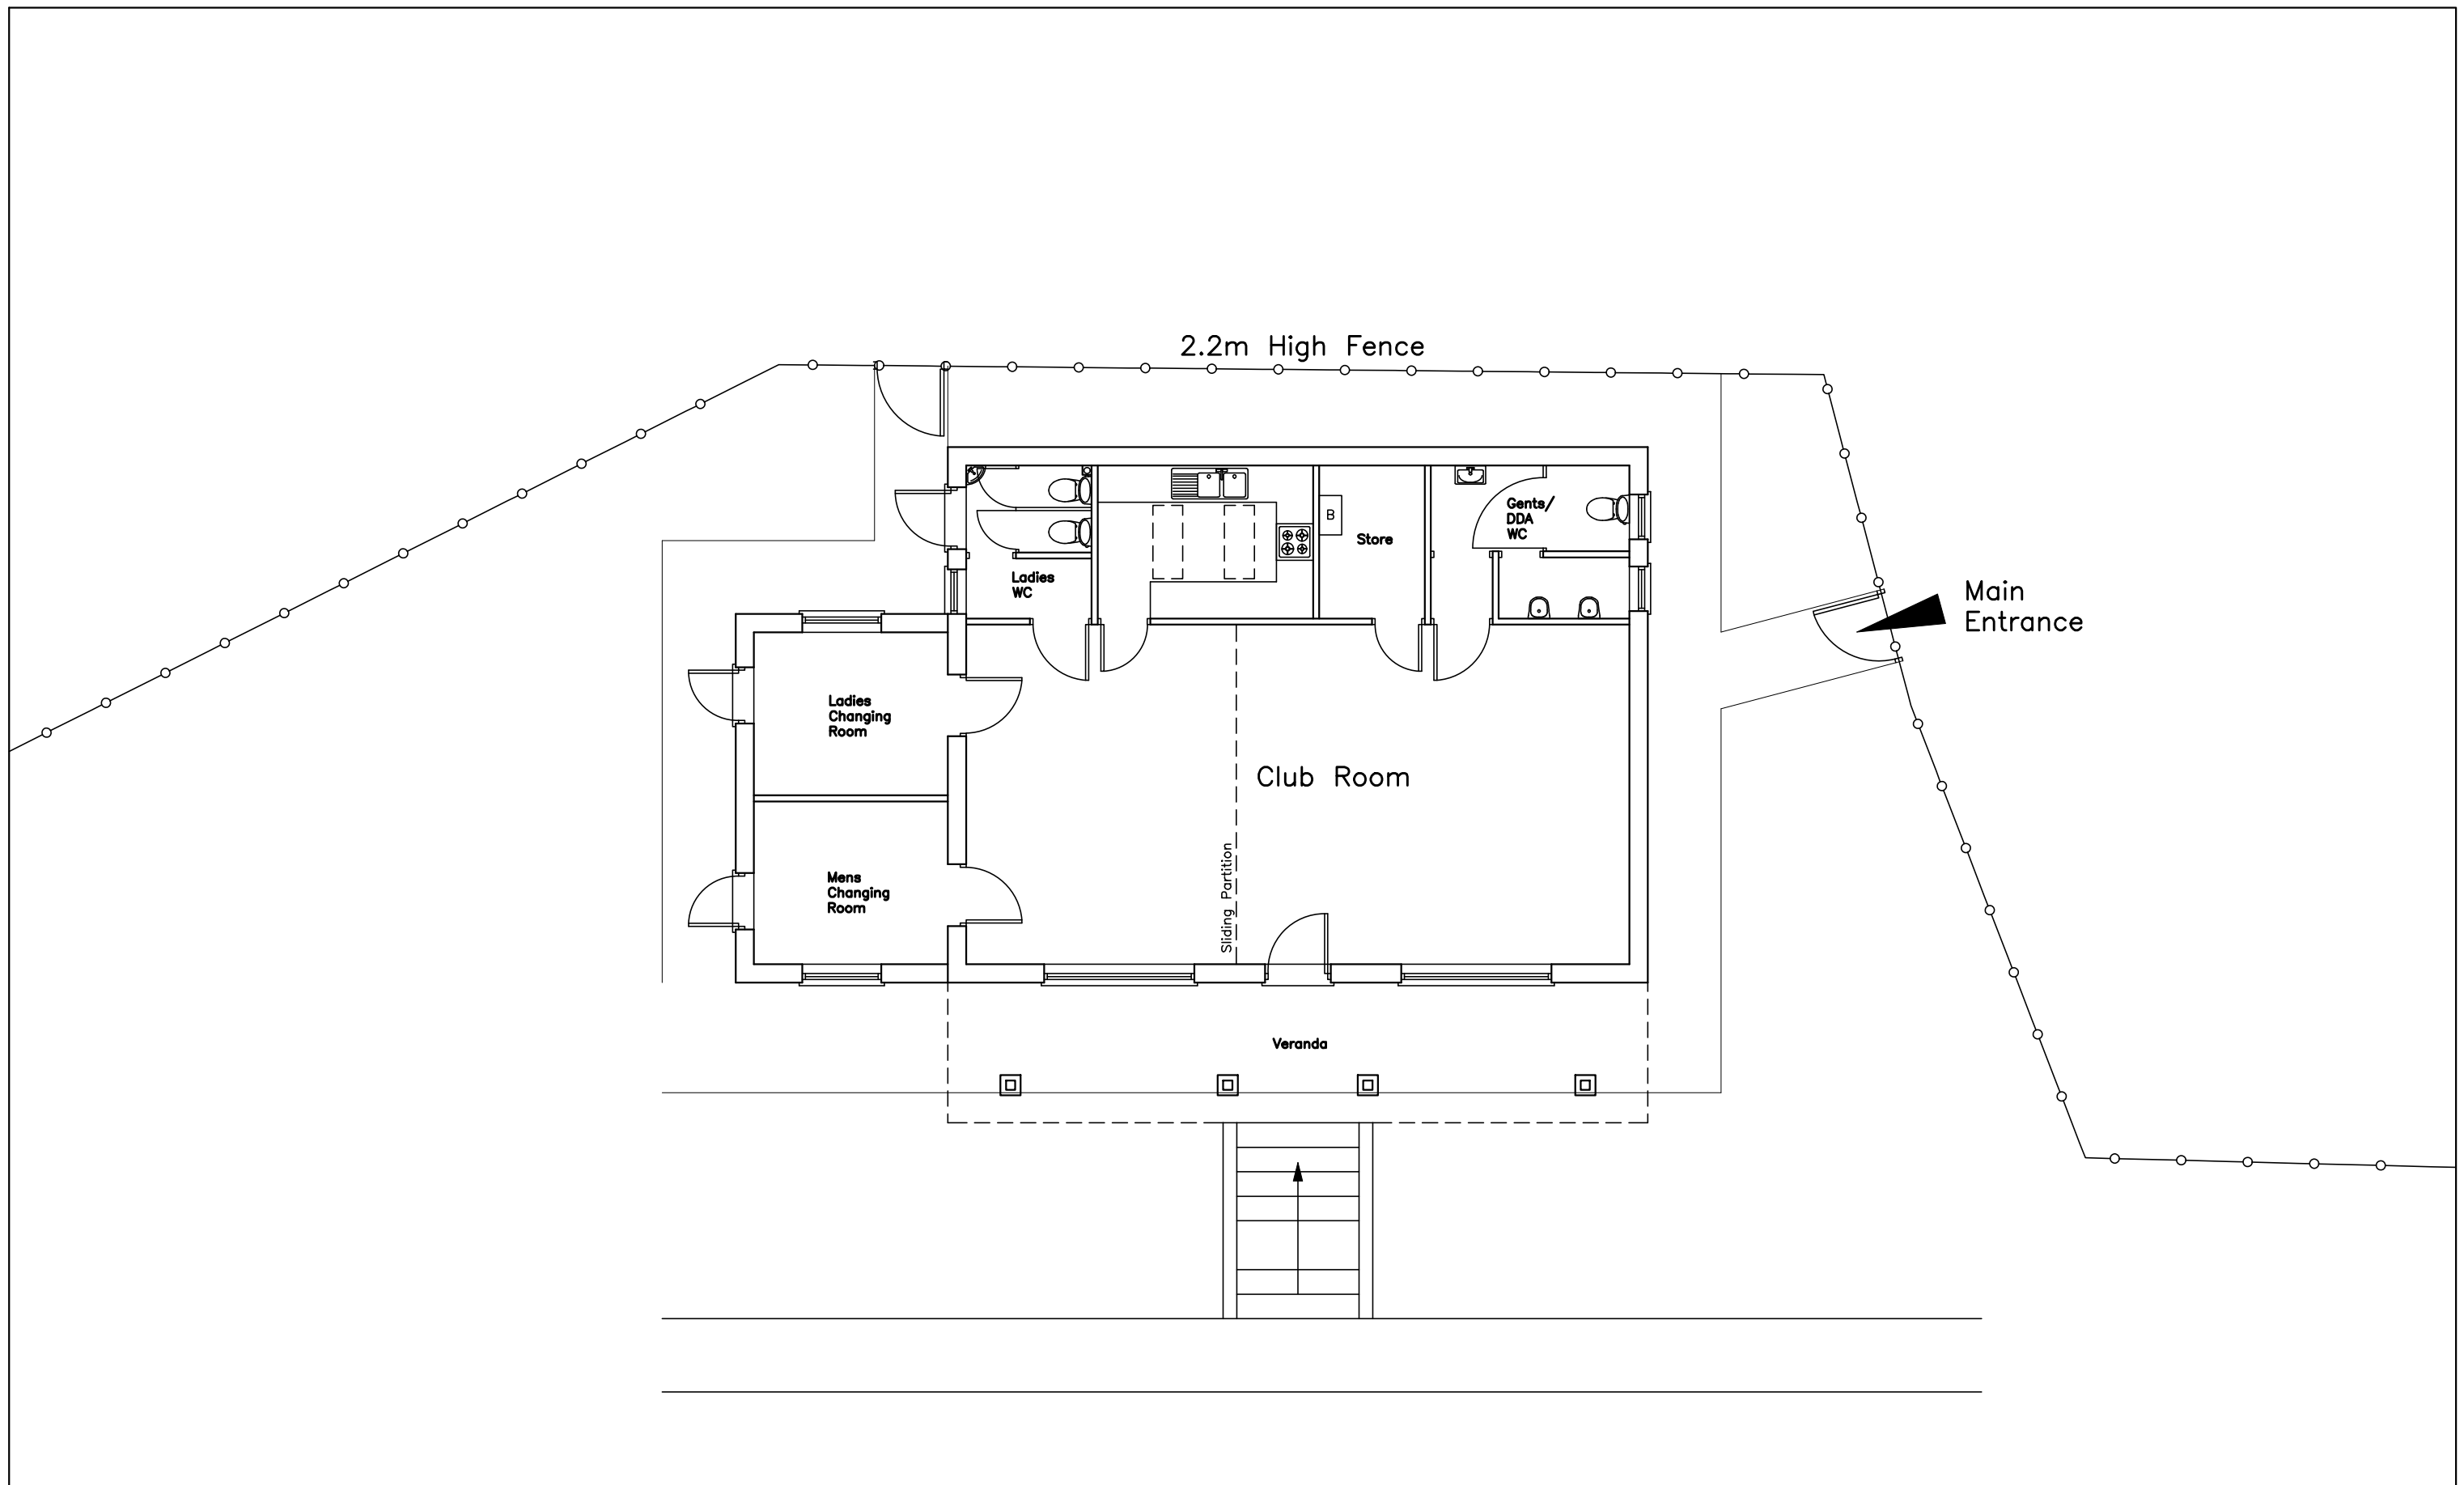

Waterlooville Bowling
Club,
Rowlands Avenue,
Waterlooville,
PO7 7HO

Existing Ground Floor & Site Plan

Revisions	a) Note/Date/Initial
b)	
c)	
d)	

CAD

Critchley Architecture And Design Ltd.
Contact: 02392 474 919 | info@caad.online

The Old Brewery, 15E South Street, Havant, PO9 1BU



Scale A1=1:50, A3=1:100
Drawn SAR
Date 28/11/18

18111-201

0

10m

20m

30m

40m