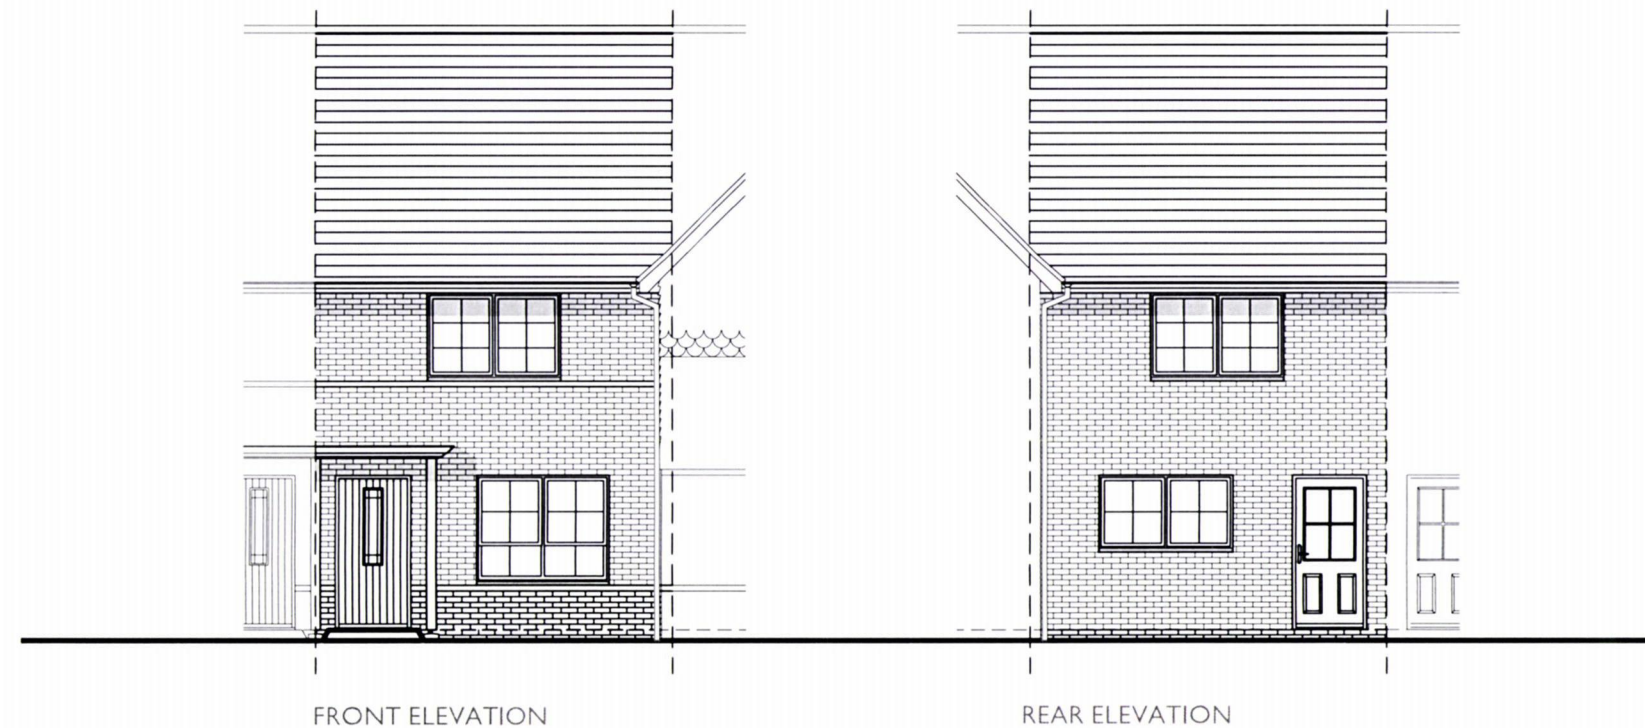


PLOTS 2 (AS), 6 (OPP), 90 (AS),
94 (OPP) & 128 (OPP)


3 BED (5 PERSON)
HOUSE
2.0 STOREY
926 SqFt

Project:
HAVANT ROAD,
EMSWORTH

Title:
TYPE 51
ELEVATIONS

Drawn by: RKDB Checked by: MAH

Scale @ A3:

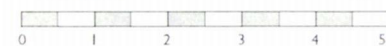

Scale 1:100

Date: OCTOBER 2017

Rev	Date	Drawn	Checked
B	15.02.19	RKDB	MAH

UPDATED TO LATEST LAYOUT

Drg No: CB_I5_I05_T51_E04 Rev: B

Client:

