


**PROPOSED SINGLE STOREY REAR ADDITION.
18, GLADYS AVENUE, COWPLAIN, HANTS.
FOR MR & MRS HARRIS.**

HAVANT BOROUGH
COUNCIL
09 MAY 2019
RECEIVED

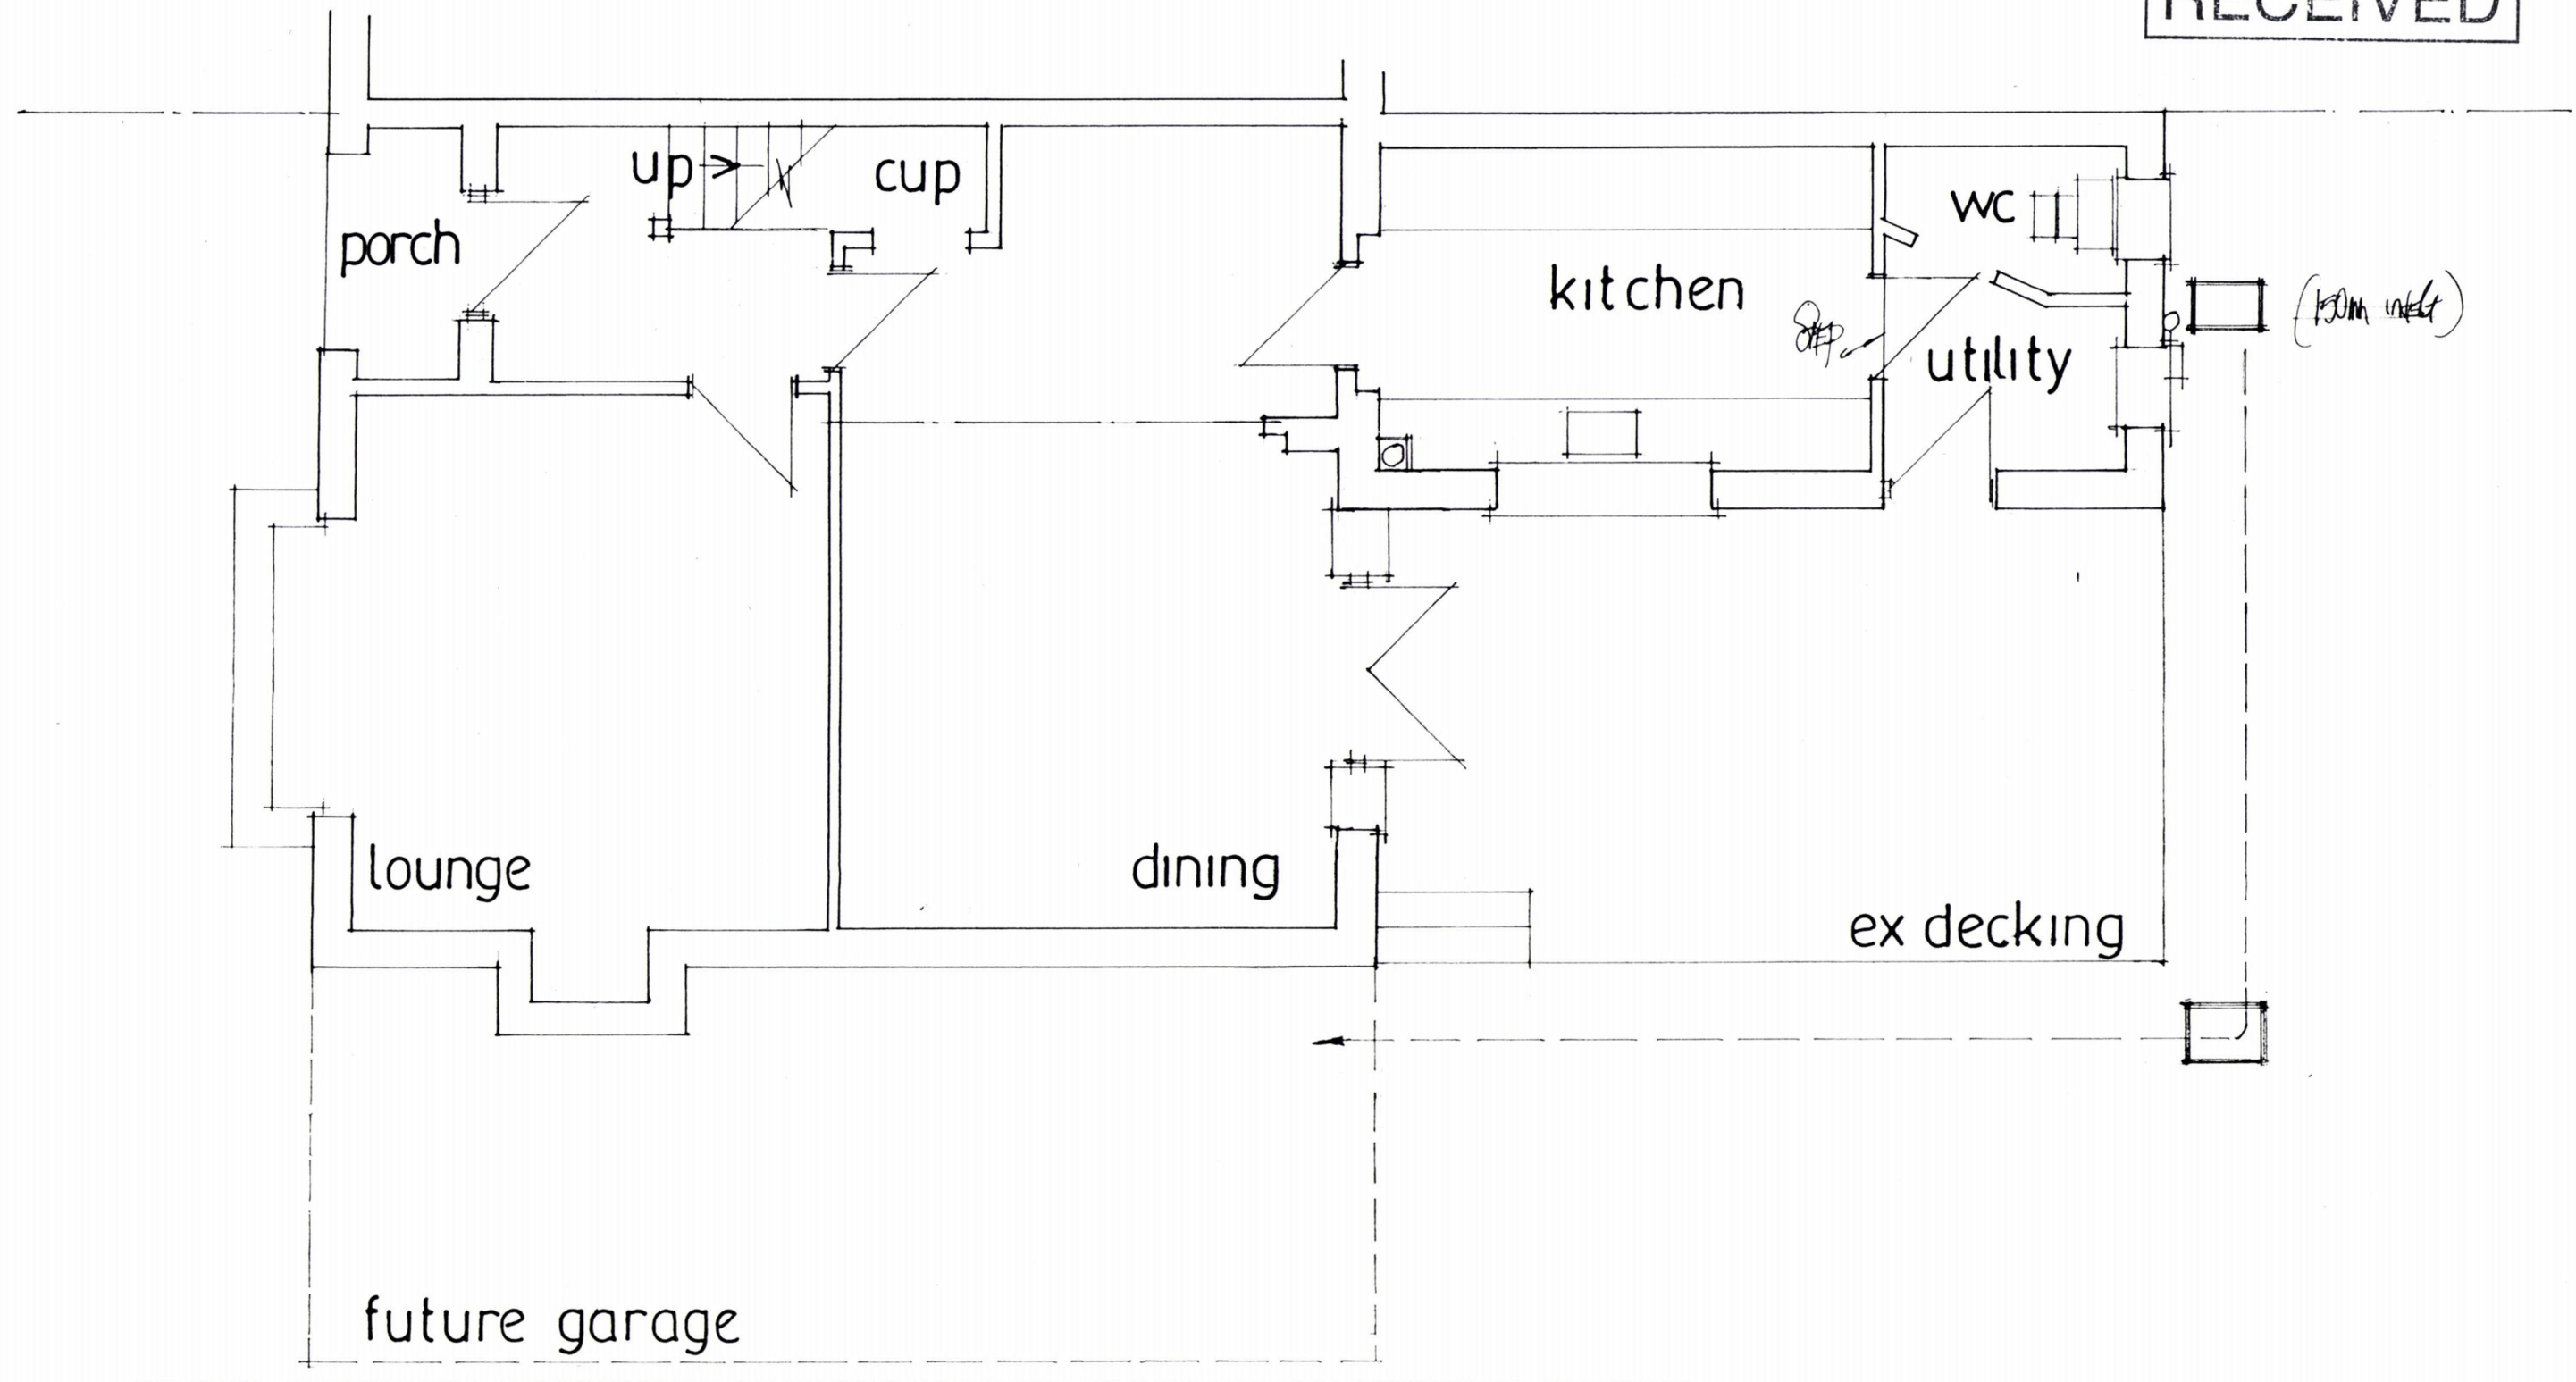

date april 2019
scale 1:50

EXISTING GROUND FLOOR

PETER J. WALKER
ISLAND DESIGN
182 SEAFRONT, HAYLING ISLAND, HANTS
PO11 9AN
TEL : 02392467571