
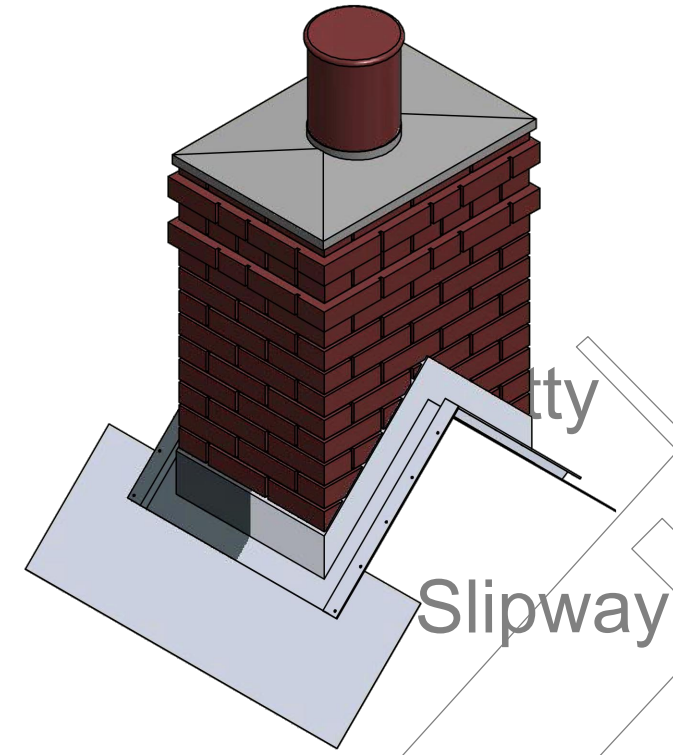
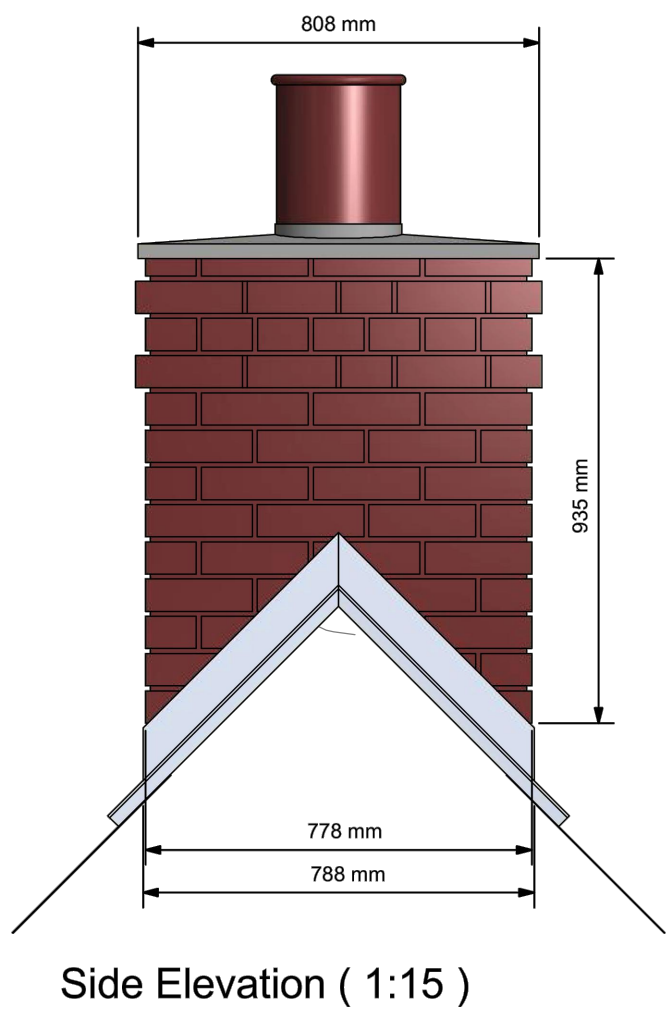


KEY

● Indicates Chimney Locations

CHIMNEY DETAIL (NOT TO SCALE)

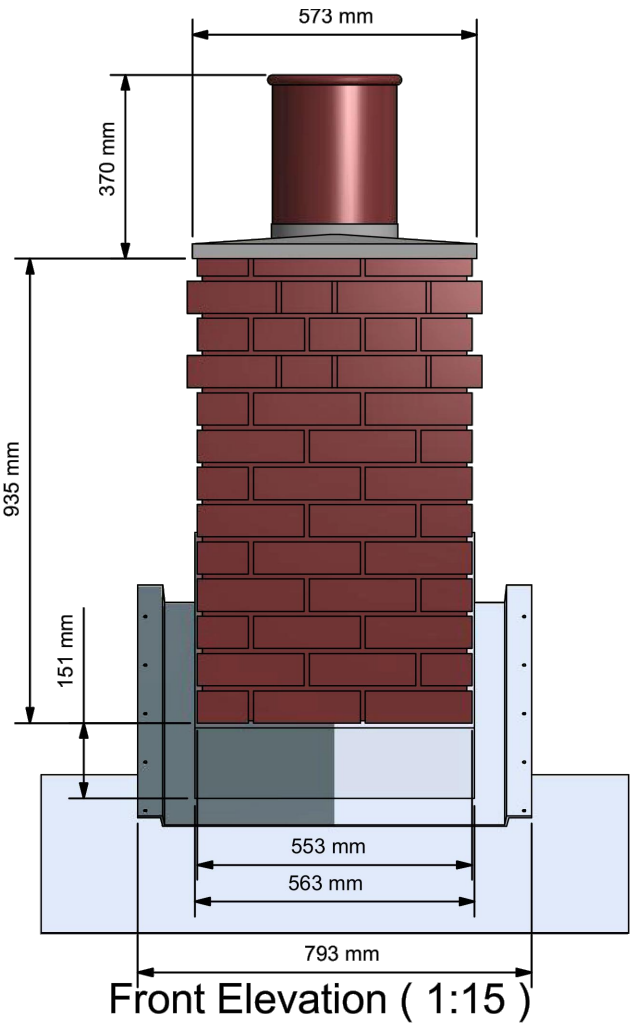

Slipway

Slipway

Jetty

rights reserved. Licence number 1000224

El Sub Sta

TCB

5.8m

NORTH SHORE ROAD

SINAH LANE

PLAY LAP

Hayling Billy Coastal Path

Car Park

Theatre

FURNISS WAY

Drain

Path

SUDS ATTENUATION
ATTENUATION FEATURE
BASE LEVEL: 4.450m
BASE AREA: 1900m²
DEPTH: 1.500m
CREST AREA: 2400m²
CREST LEVEL: 6.000m
3.0m Maintenance Easement
Low flow channel

DO NOT SCALE
All dimensions to be checked on site and Architect to be notified of any discrepancies prior to commencement

DESIGNER'S RISK ASSESSMENT

Construction (Design and Management) Regulations 2015


RESIDUAL RISKS:

REF.	DESCRIPTION	DATE:
------	-------------	-------

0	5	10	20	50 metres
---	---	----	----	-----------

Scale 1:500 @ A0

Scale 1:500 @ A0

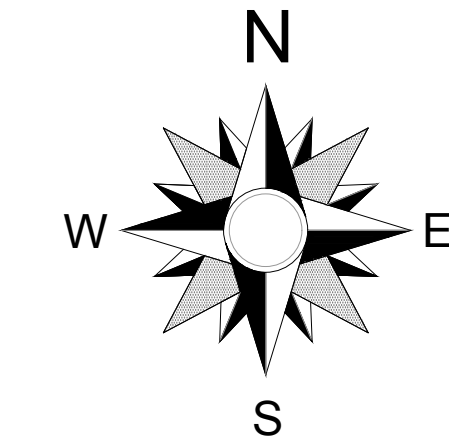

BARRATT
HOMES

P3	11/09/19	Updated to correspond with latest layout SL-01 P3 KT
P2	16/07/19	Updated to correspond with latest layout SL-01 P2 KT
P1	28/06/19	Updated to correspond with latest layout SL-01 P1 KT
D3	27/06/19	Updated to correspond with latest layout SL-01 D17 KT
D2	26/06/19	Updated to correspond with latest layout SL-01 D16 KT
D1	25/06/19	First issue KT

idp PARTNERSHIP
NORTHERN

ARCHITECTURE | MASTERPLANNING | URBAN DESIGN

IDPartnership Northern, St Jude's, Barker Street, Shieldfield, Newcastle upon Tyne, NE2 1AS
T: +44 (0)191 281 4442 | W: idpartnership.com | E: info@idpartnership-northern.com

PROJECT CLIENT
Sinah Lane, Hayling Island
for BDW Southampton

DRAWING TITLE
Chimney Location Plan

PROJECT NO.	KD	PROJECT NO.	N81:2517	DRAWING NO.	P3
DESIGNED BY	KT	DRAWING NO.	PL-10		
CHECKED BY	IDP	SCALE	1:500 @ A0	DRAWING STATUS	PLANNING
DATE	June 2019				

COPYRIGHT : IDPartnership Northern