
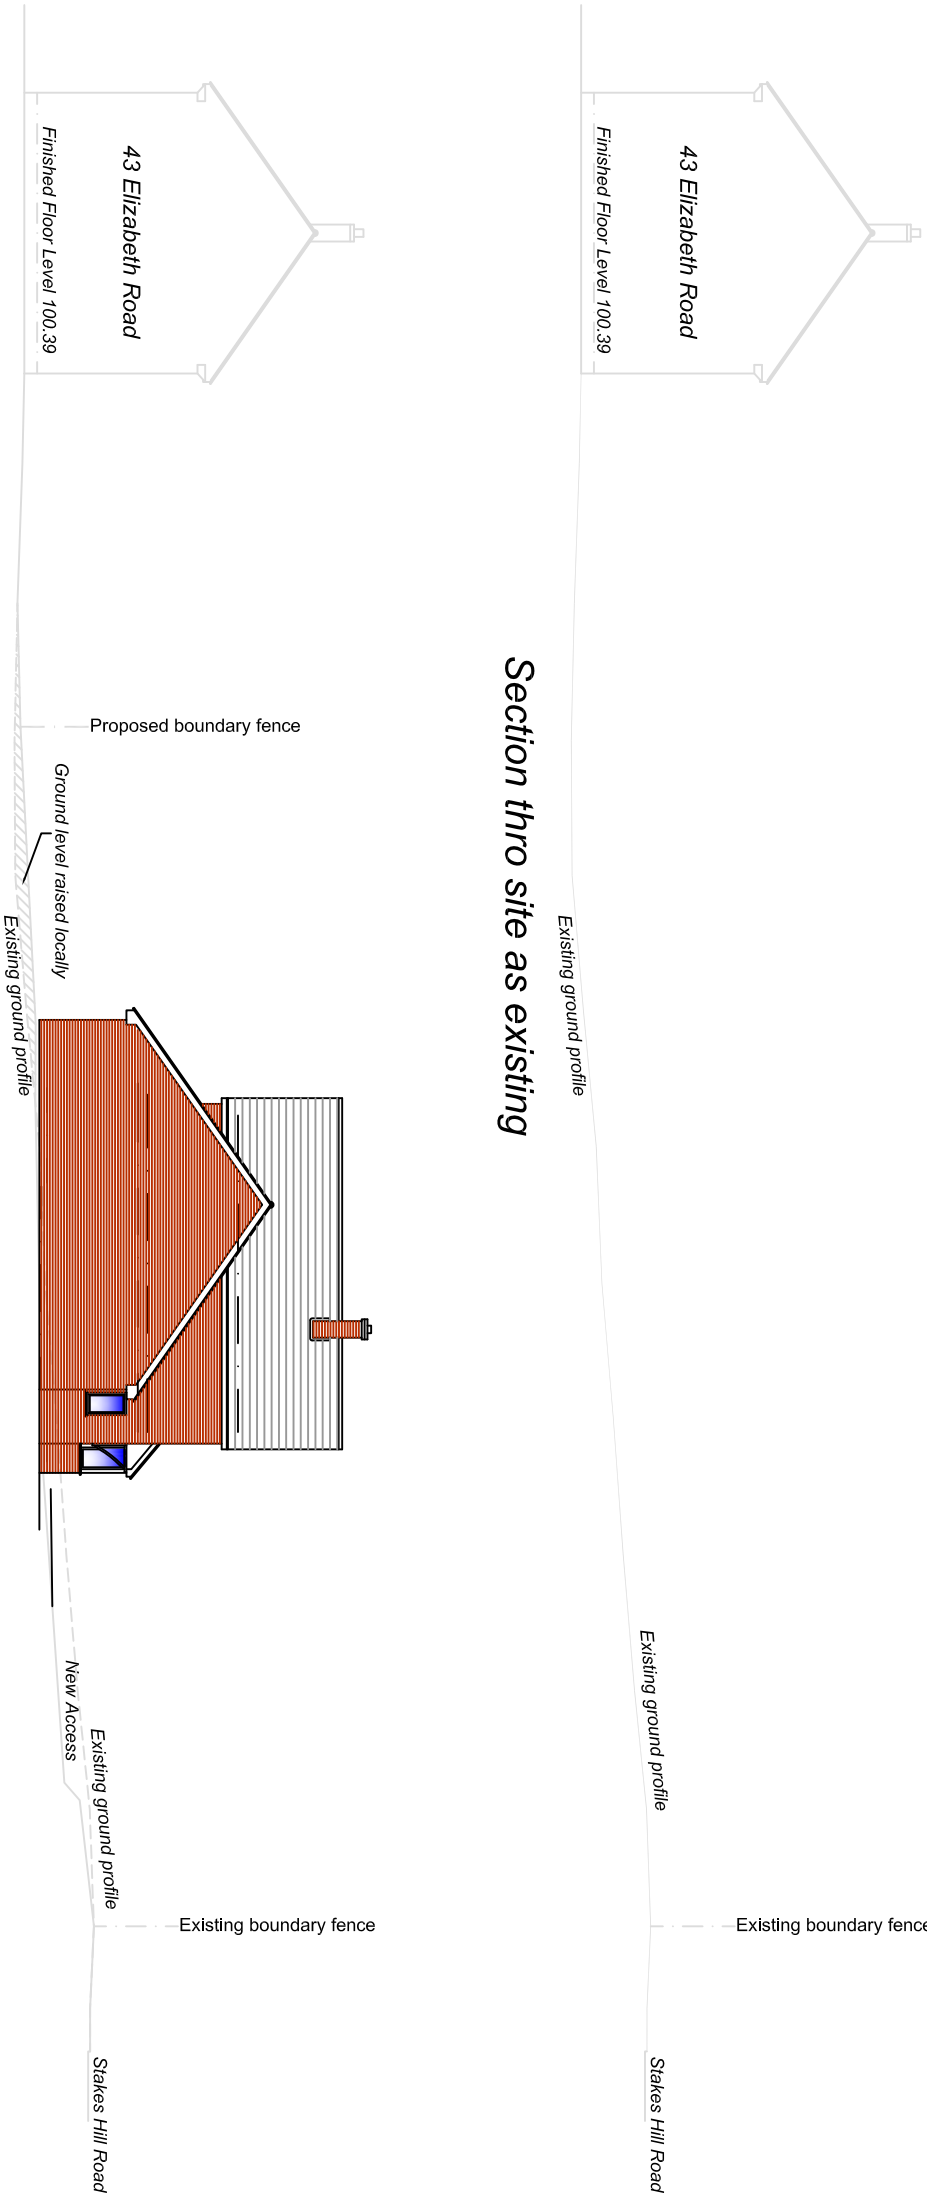
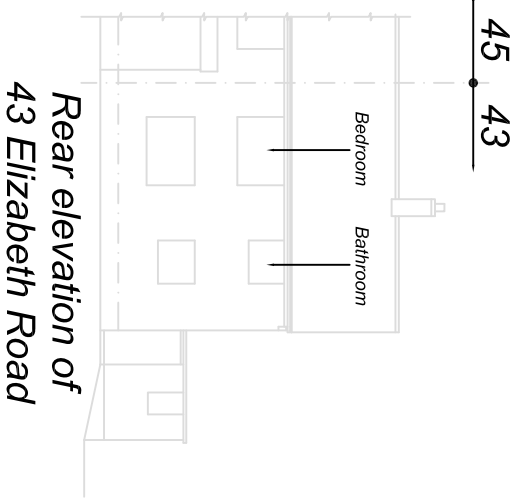


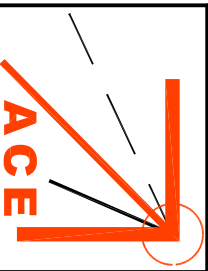

Section thro site as proposed

		Architectural & Civil Engineering Design 143 Station Road, Liss, Hants. GU33 7AJ Tel 01730 894988 Fax 01730 891165 e-mail: enquiries@acedesigns-ltd.co.uk www.ace-designs.co.uk		Job Title Proposed New Dwelling rear of 43 Elizabeth Road, Waterlooville		Client Mr J G Gill		Scale 1:200 @ A3	Date Mar 19	Designed GG	
Drawing Title Site Sections								Drawn EV	Checked GG	Approved	
								Job No 190306	Drawing No 190306 / 16		Rev