


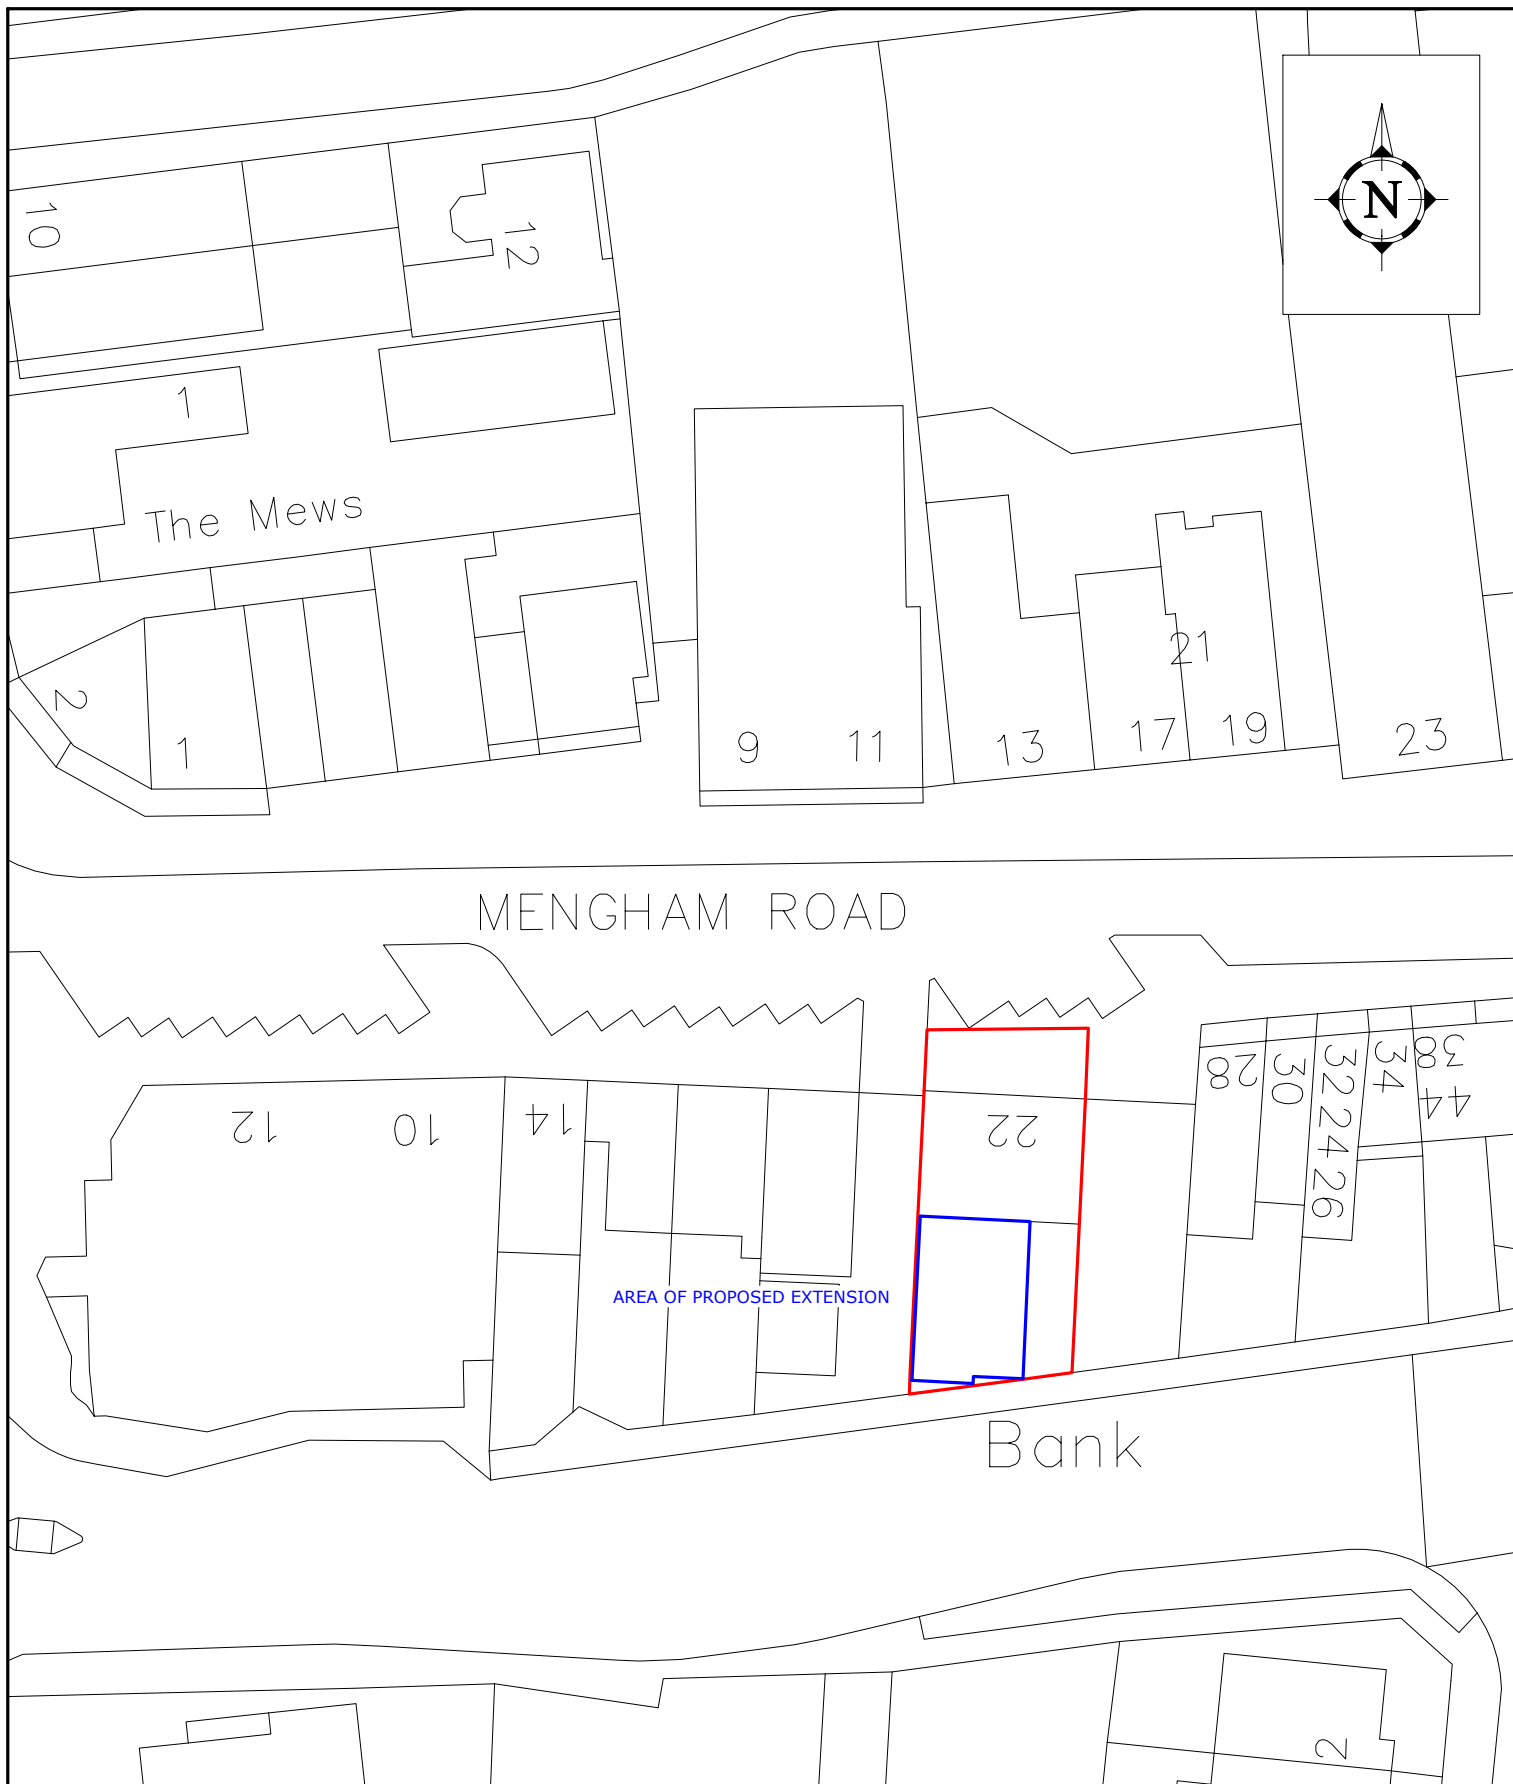

BLOCK PLAN

10 20 30 Metres



Trueplan (UK) Ltd
Mount Pleasant House
2-4 Lonsdale Gardens
Tunbridge Wells
Kent TN1 1HJ

22 Mengham Road, Hayling Island,
Hampshire, PO11 9BH

Scale 1:500 @A4
Drawing no: 38386
Drawn on: 25/03/2019
Revision 01