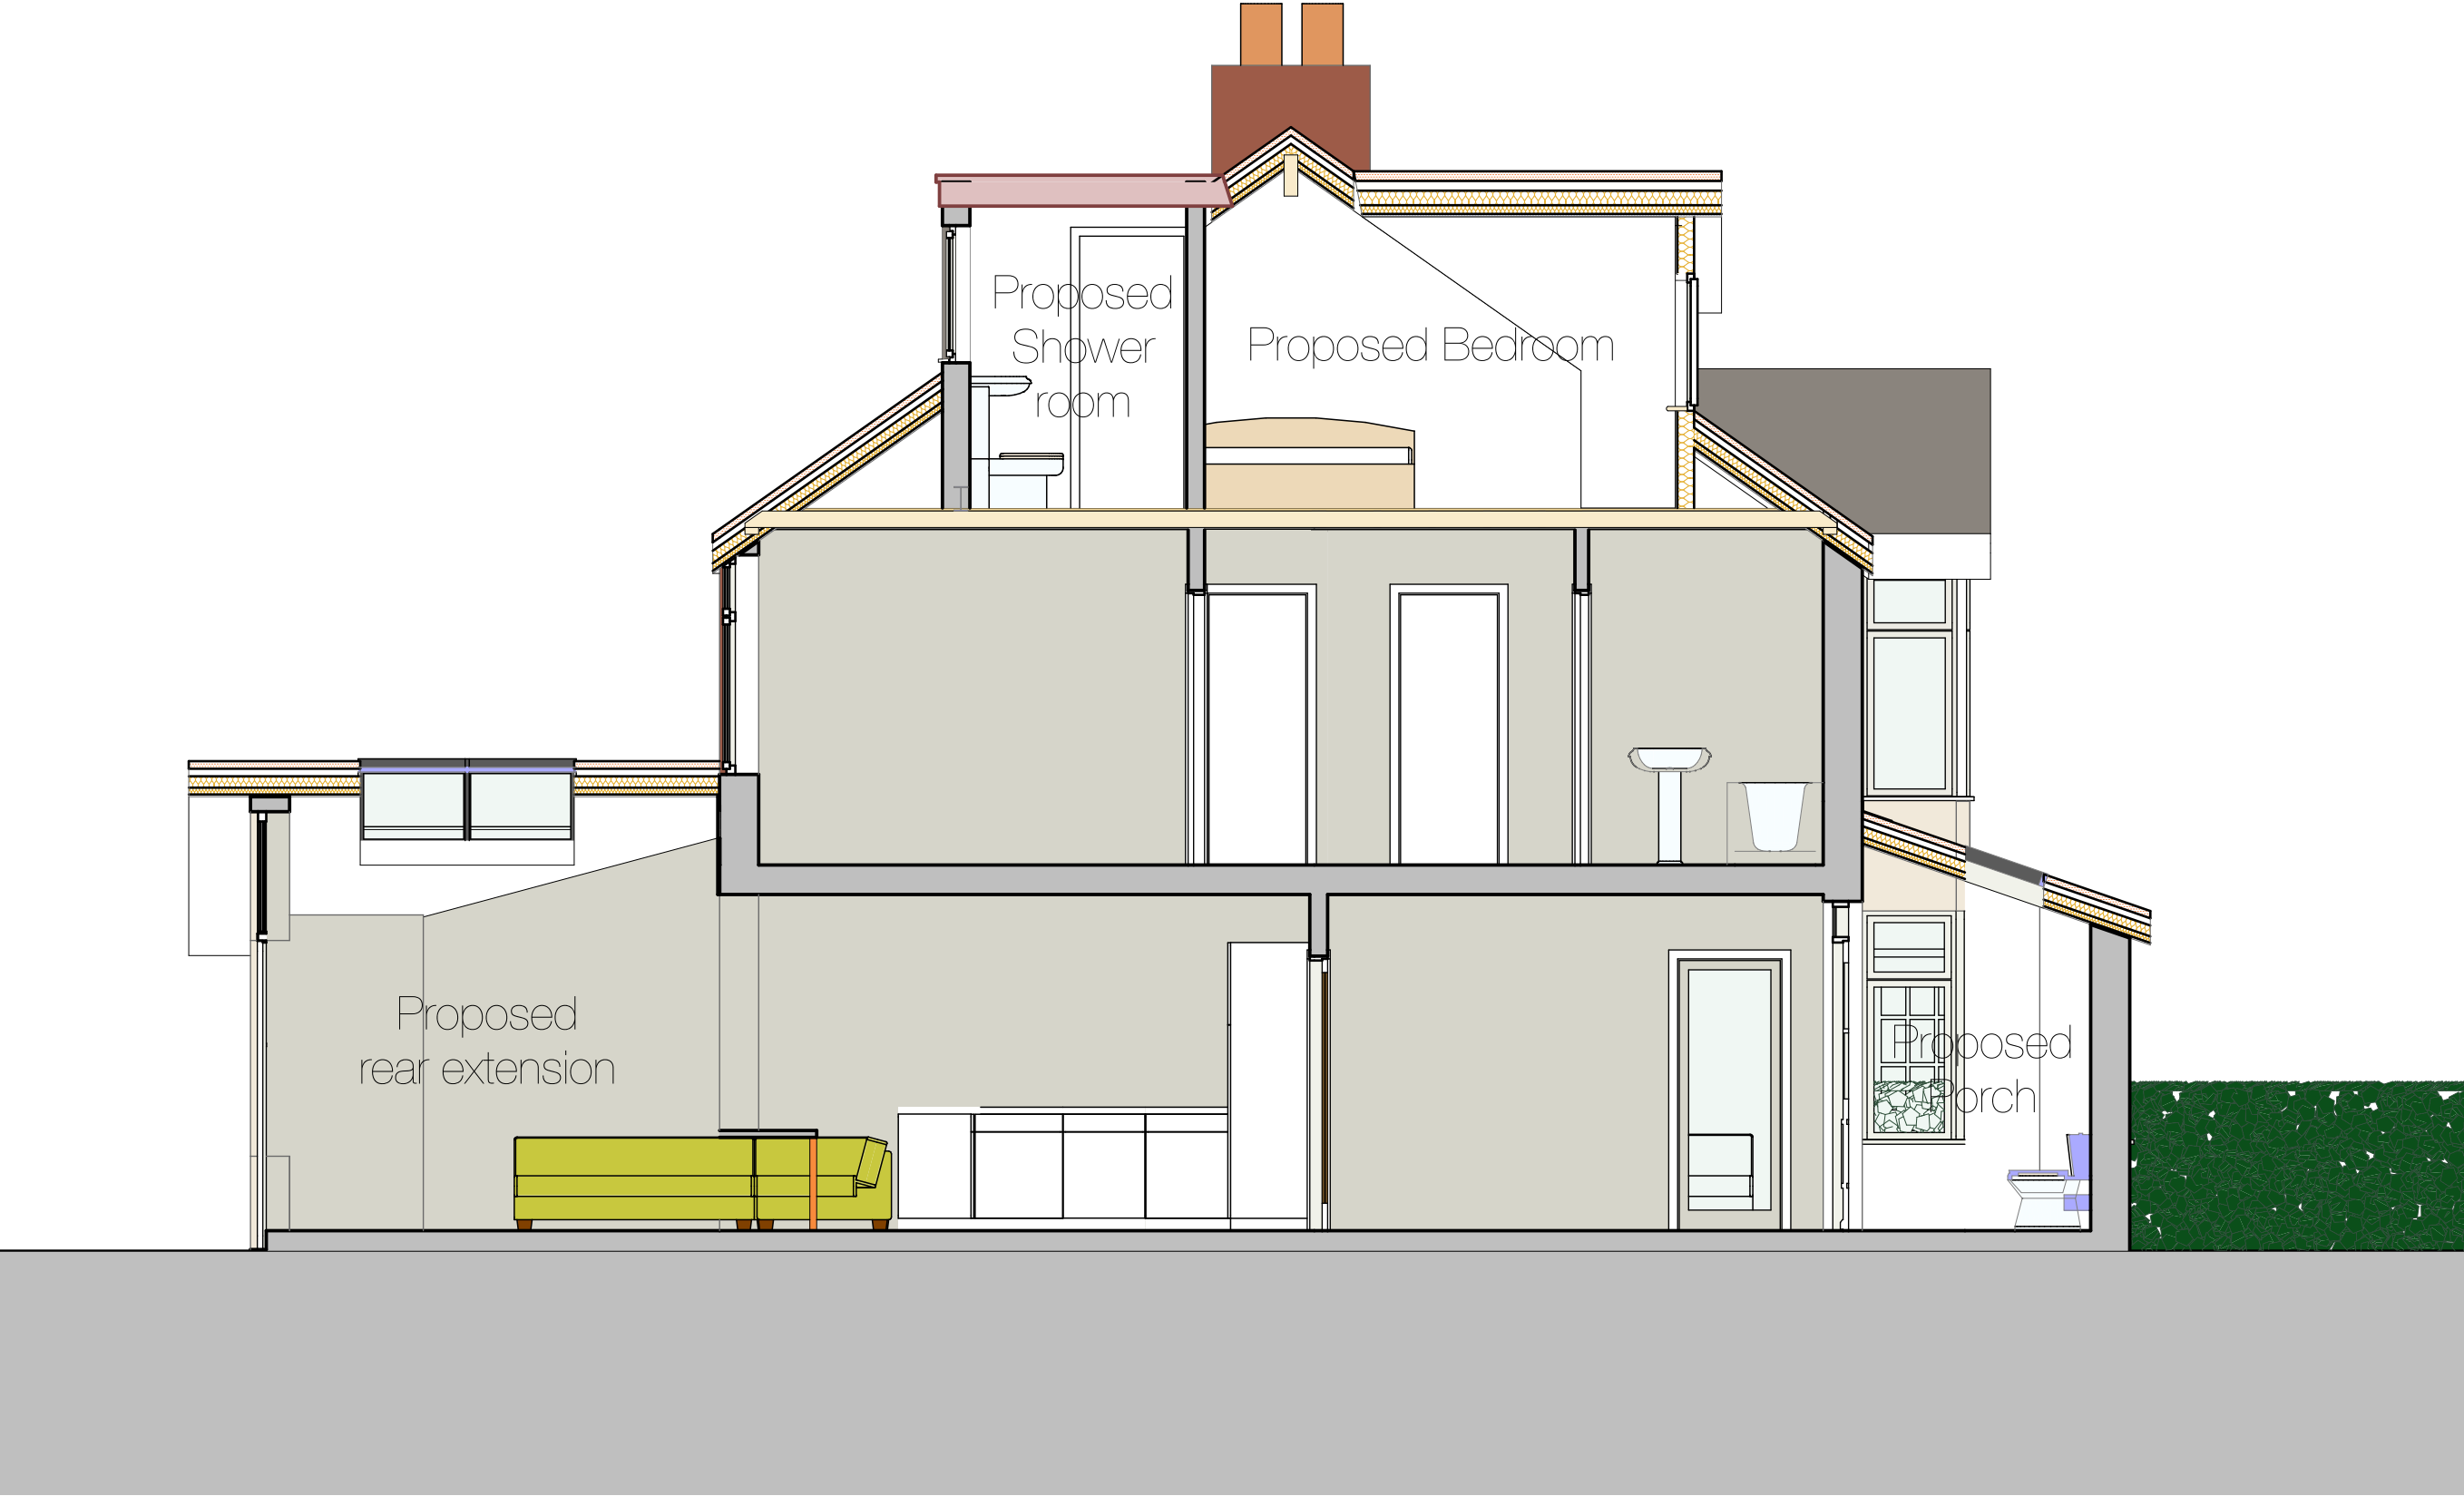


**Downland
Design Ltd.**

Issue Date

Date printed

22/08/2019

Client

Mr & Mrs C Summers

12 Bath Road
Emsworth PO10
7EP

Proposed Alterations and
Extensions

Proposed
Sections

Scale @ A3
1:50

Drawing:

Section 01

Drawing Number

project number rev

1723 - A.04.1