

NOTES

This drawing is the copyright of Thrive Ltd ©. All rights reserved.
Ordnance Survey Data © Crown Copyright. All rights reserved.
Licence No. 100007359. DO NOT scale from this drawing.
Contractors, Sub Contractors and Suppliers are to check all relevant
dimensions and levels of the site and building before commencing
any shop drawings or building work. Any discrepancies should be
recorded to the Architect.
Where applicable this drawing is to be read in conjunction with the
Consultants' drawings.

REV	DESCRIPTION	DATE	AUTHOR	CHK'D
A	Issued for Planning	29.01.19	MK	



Datum 50m
Street Elevation A-A
scale 1:200



0 5m 10m 15m



Datum 50m
Street Elevation C-C
scale 1:200

0 5m 10m 15m

Key Plan - 1:1000

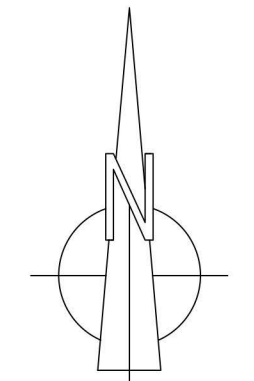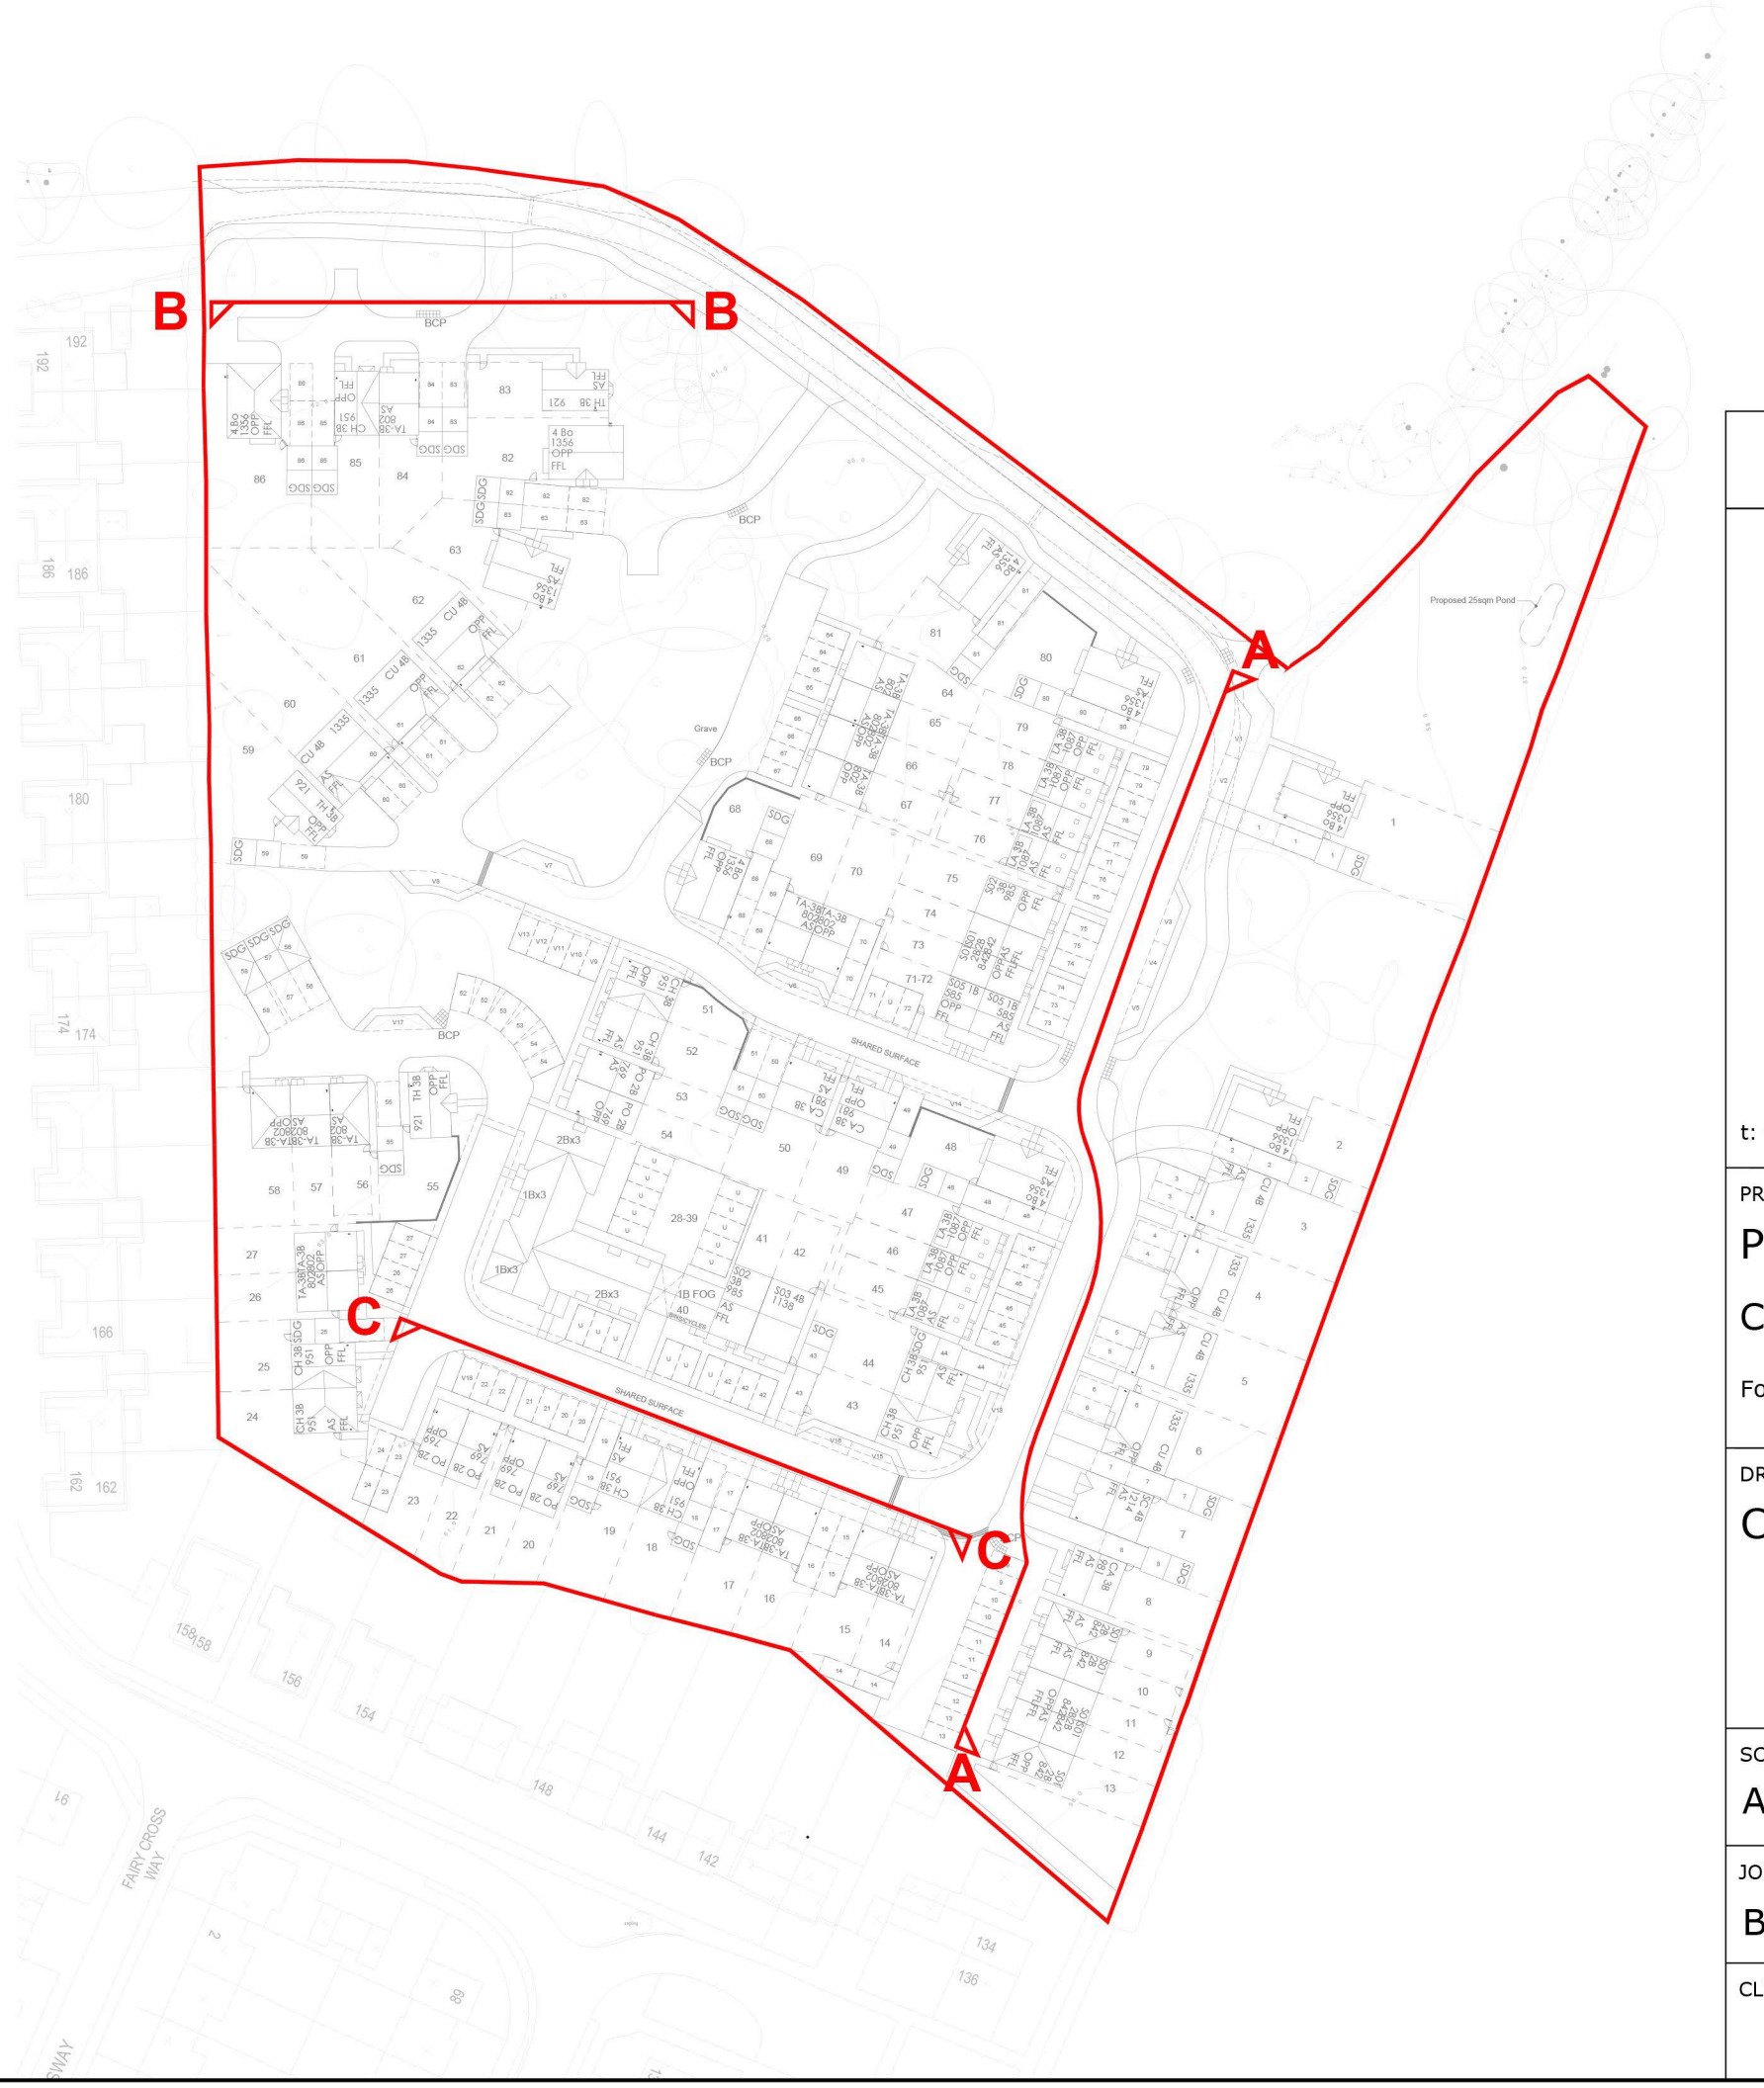

PLANNING



Building 300, The Grange, Romsey Road, Michelmersh, SO51 0AE
t: 01794 367703 f: 01794 367276 www.thrivearchitects.co.uk

PROJECT
Padnell Grange,
Cowplain, Waterloooville
For: Bellway Homes Ltd (Wessex) & The Borrow Foundation Ltd

DRAWING
Coloured Street Elevations

SCALE	DATE	AUTHOR	CHK'D
AS @ A1	Jan 2019	SJF	
JOB NO.	DRAWING NO.	REV	
BELL170217	CSE.01	A	
CLIENT REF.			