



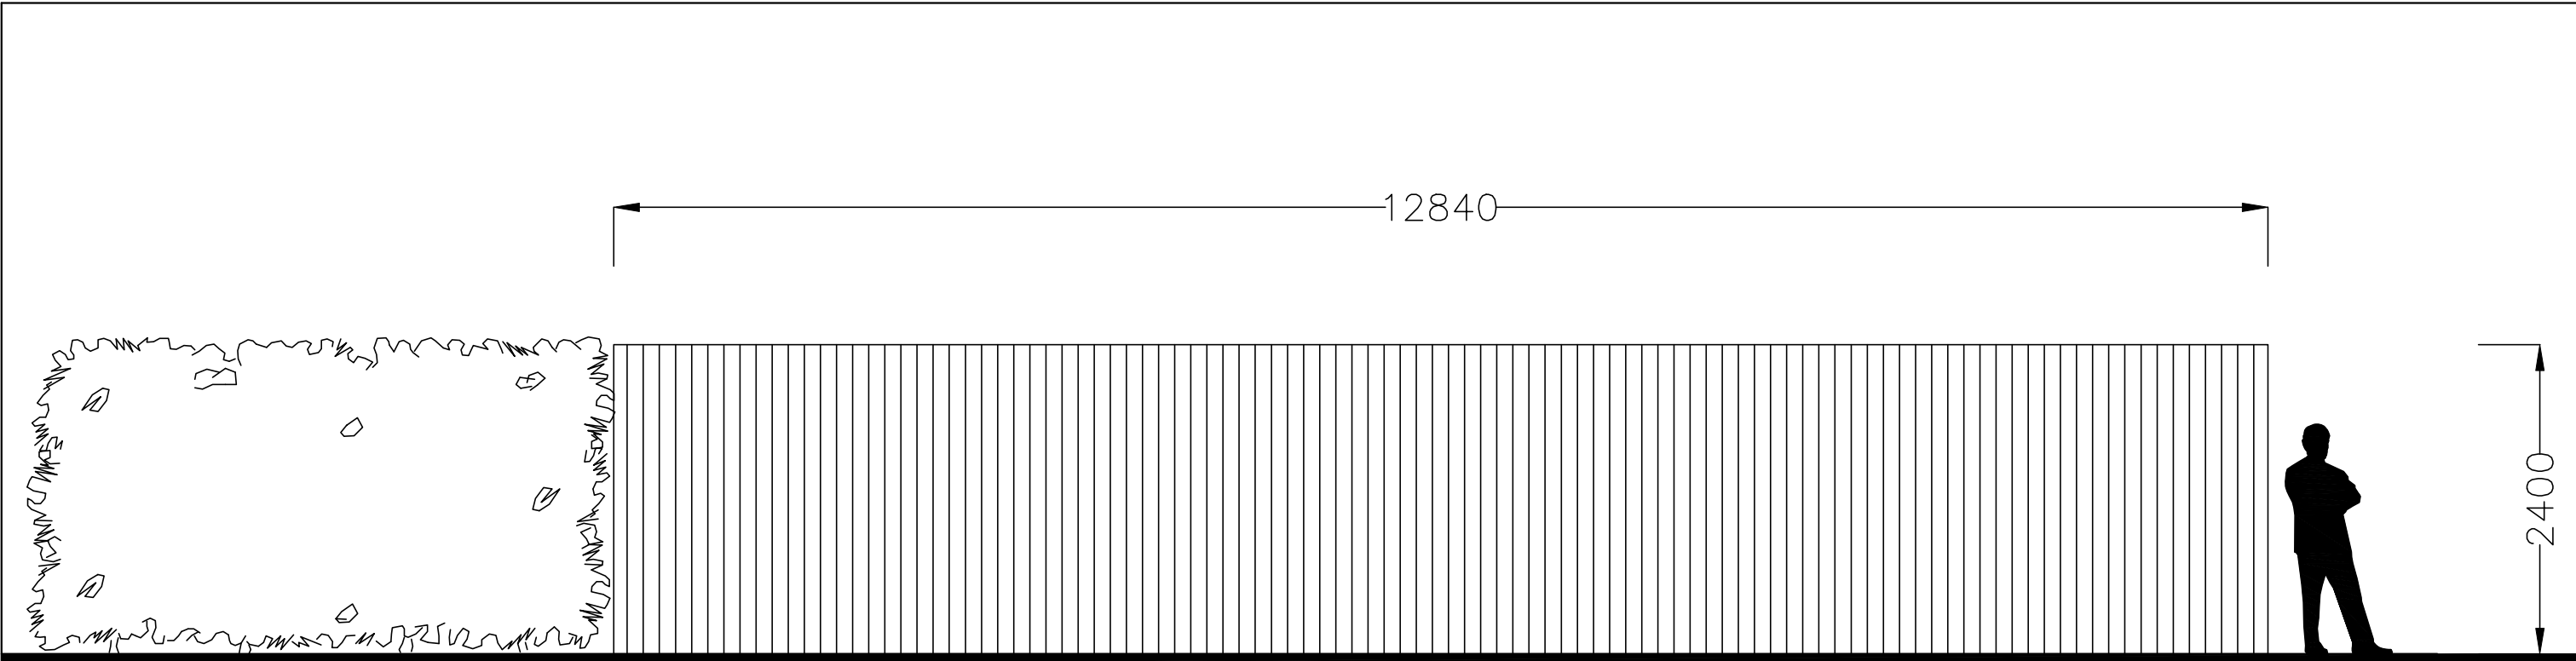

East Elevation

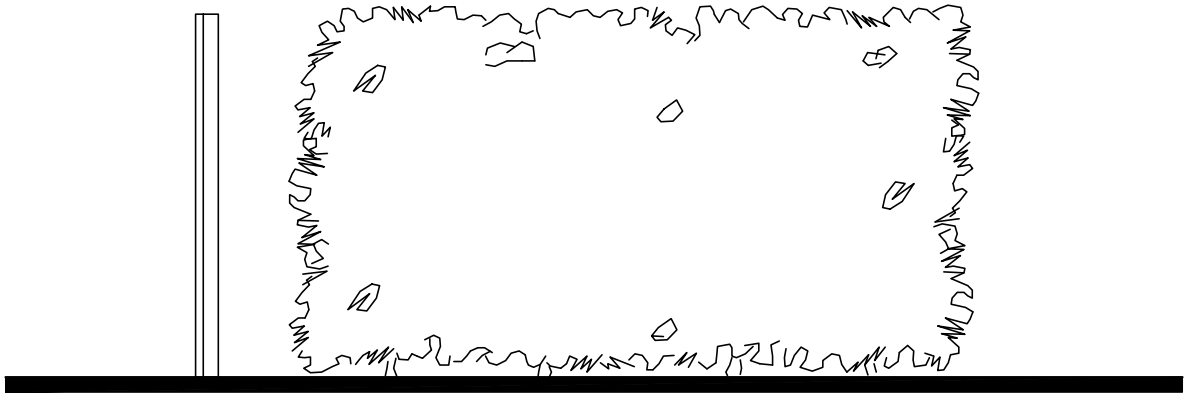

North Elevation

23 Claremont Gardens, Waterlooville, PO7 5LL	Existing Fence Elevations										CAD Critchley Architecture And Design Ltd. Contact: 02392 474 919 info@caad.online The Old Brewery,15E South Street, Havant, PO9 1BU					Scale A1=1: 25, A3=1: 50 Drawn CAL Date 07/03/19 1583-305⁰	
	Revisions	a) Note/Date/Initial b) c) d)															
				5m					10m					15m			20m