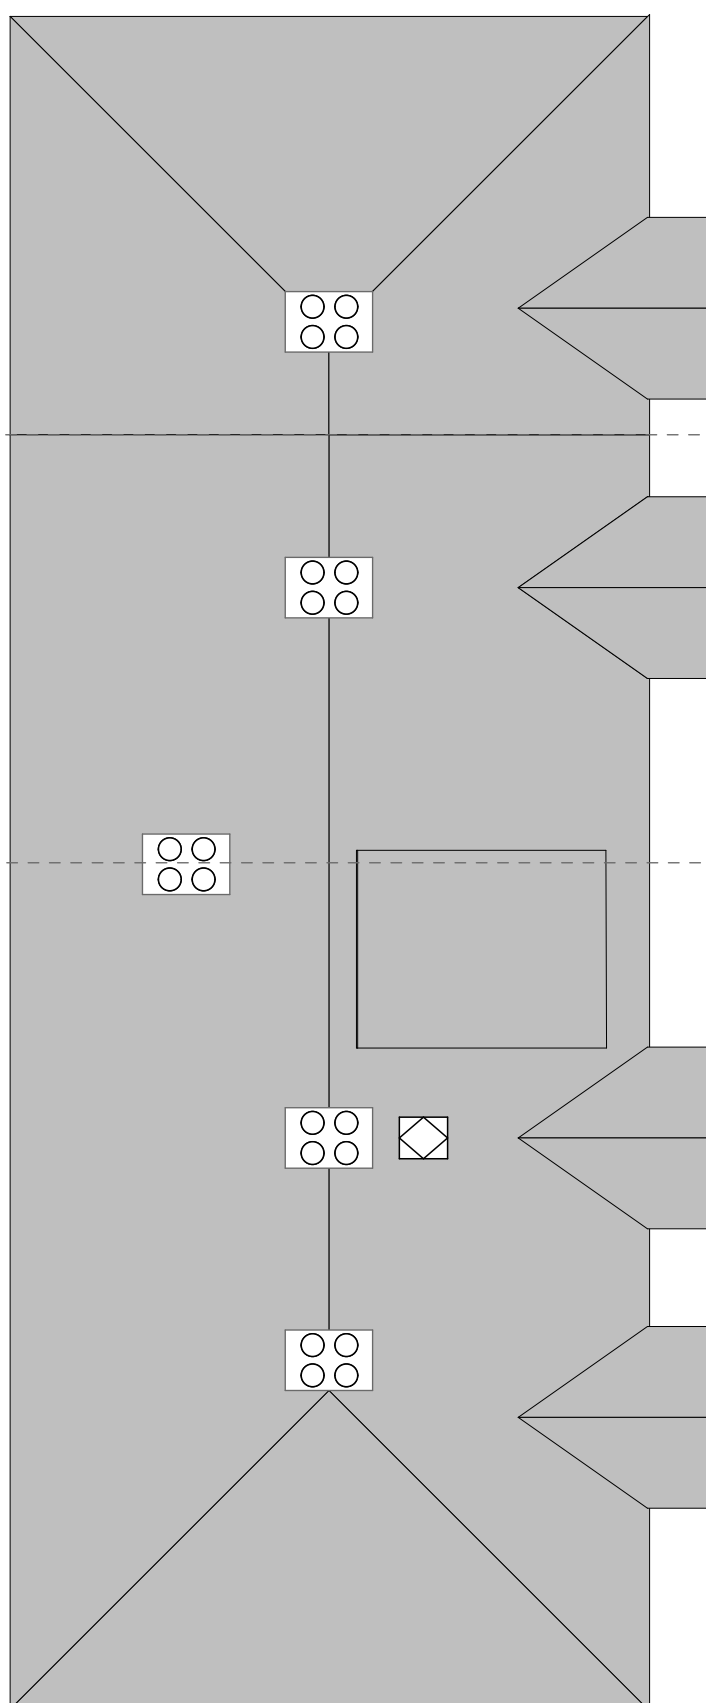


[illegible]

Status	Purpose of Issue Survey Drawings	Issue Date Date printed 22/08/2019	Layout Title Existing Roof A3							
Project 12 Bath Road Emsworth PO10 7EP		Scales @ A3 1:100	Client Mr & Mrs C Summers							
Originator Downland Design Ltd -		Project No. 1733	Drawing Number							
			project	originator	zone	level	type	role	number	rev
			A.01.3							