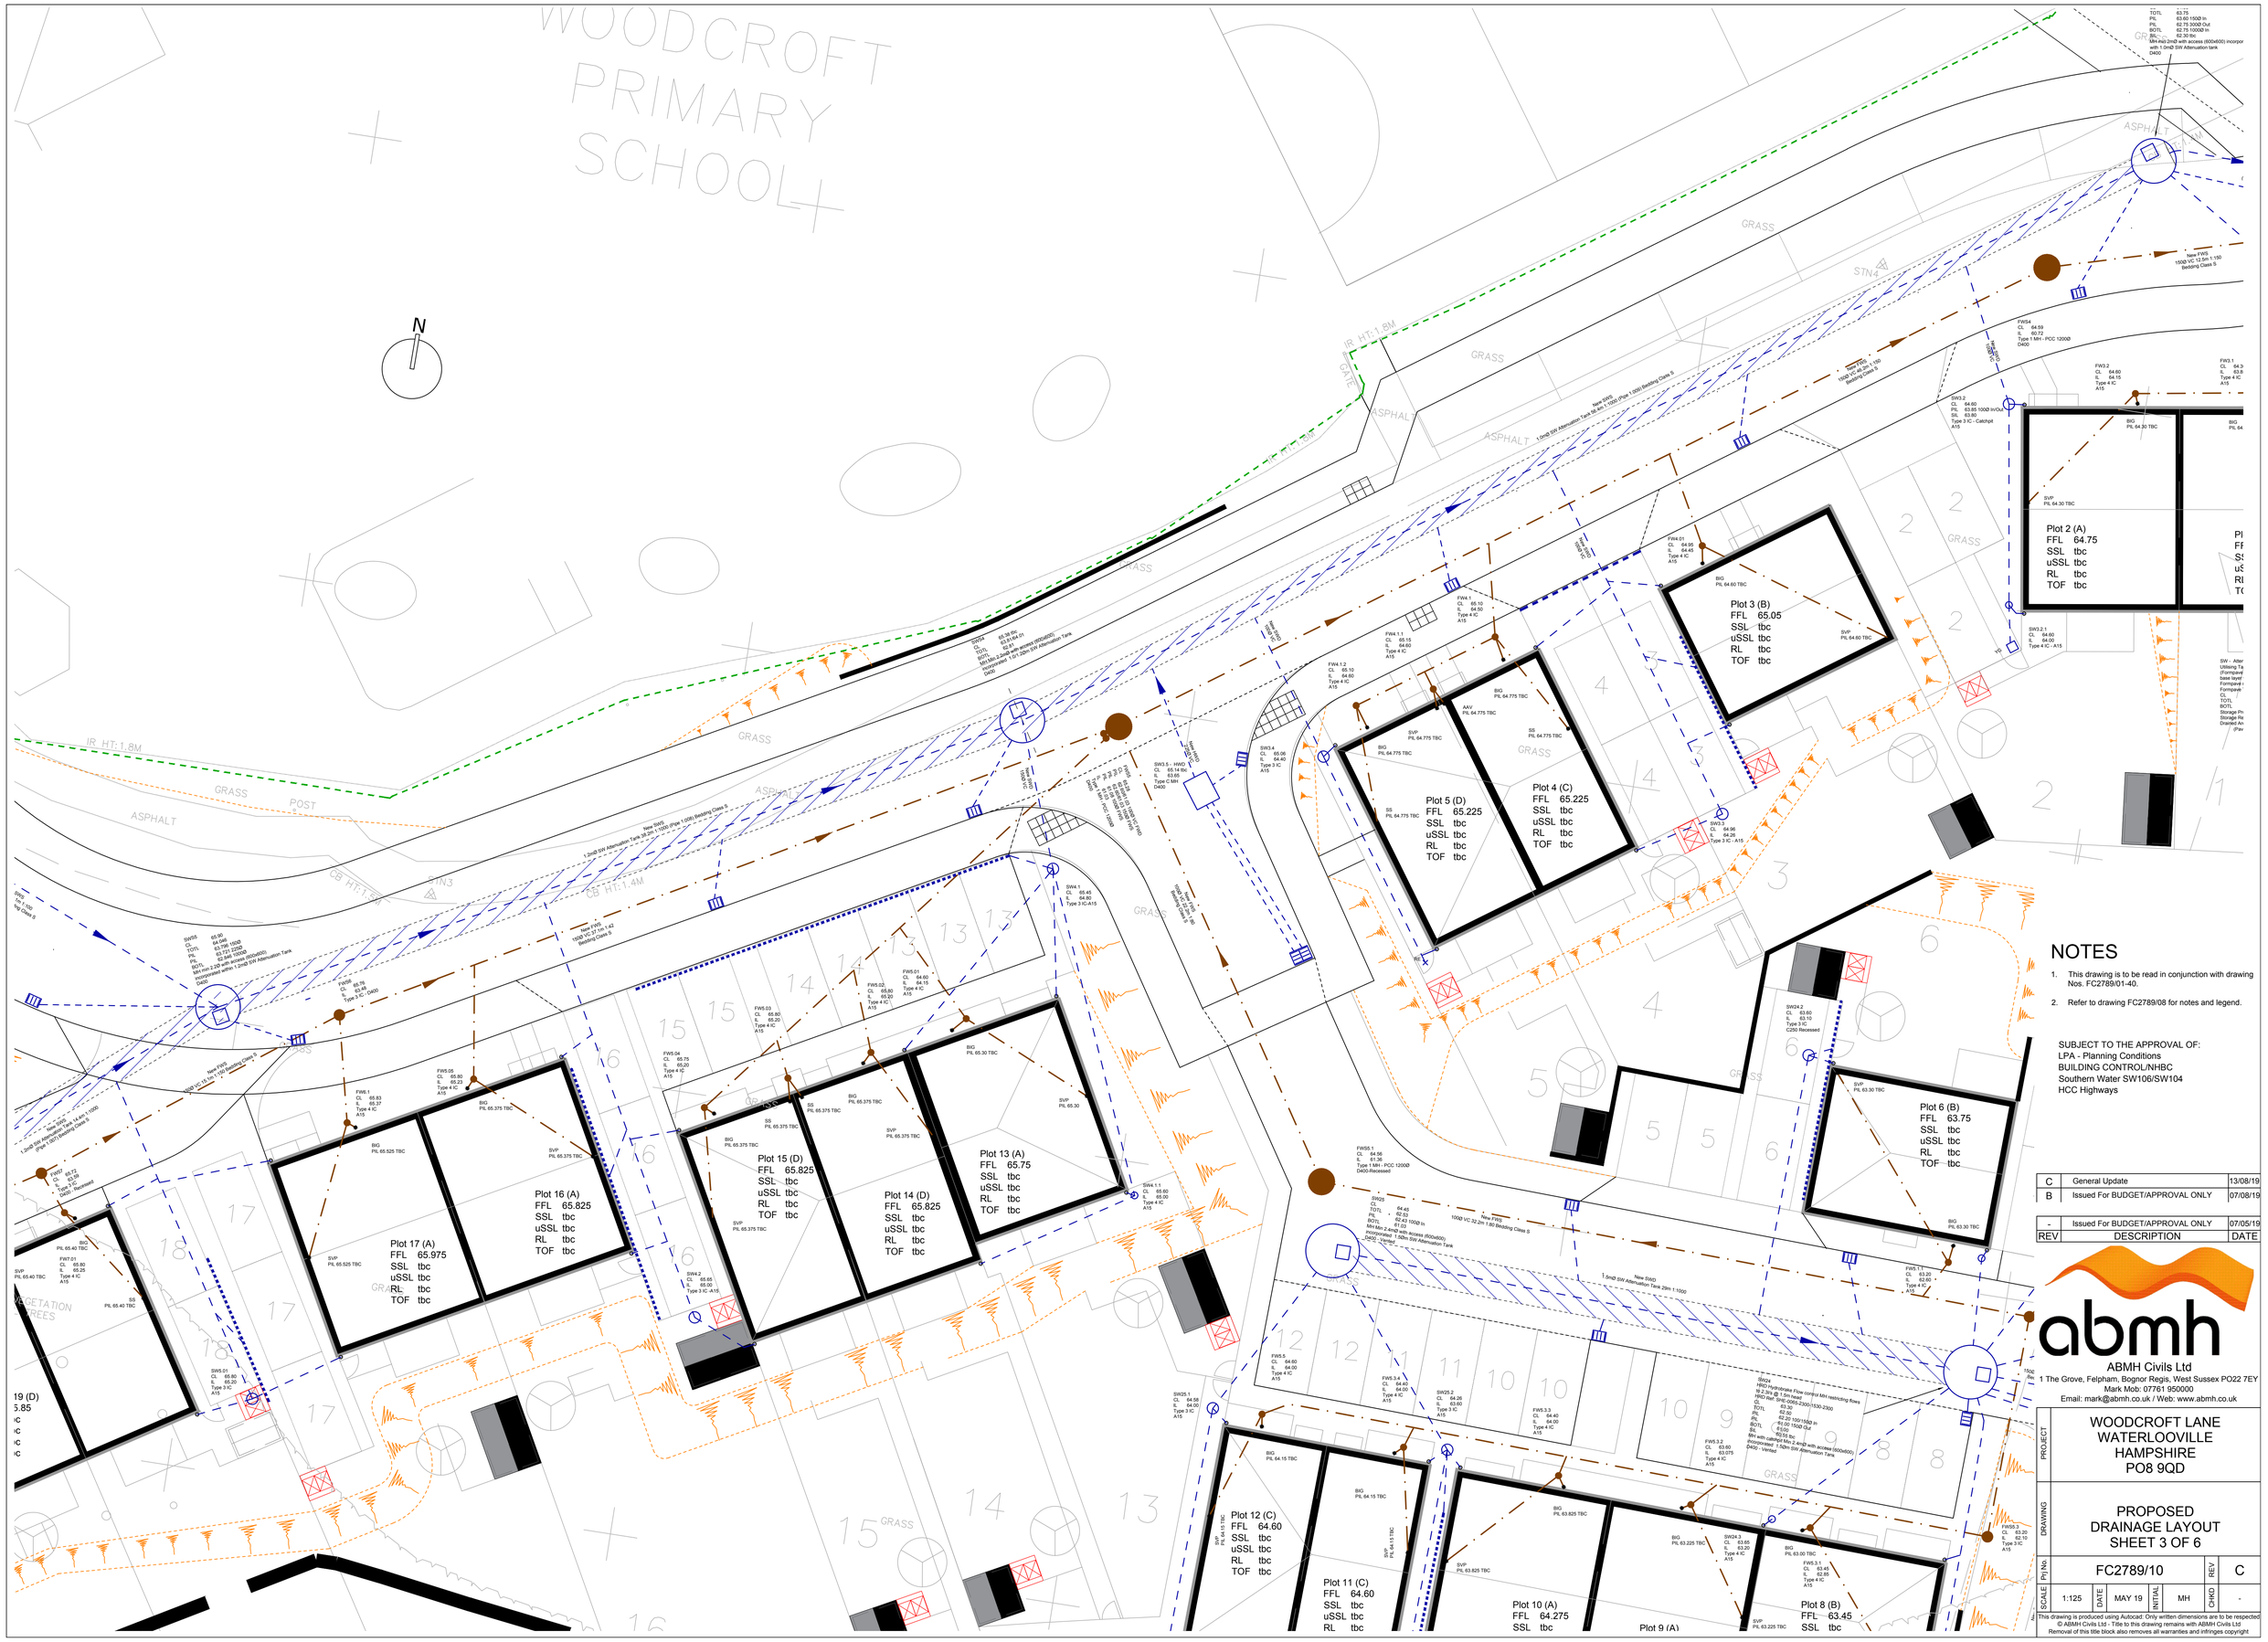

NOTES

1. This drawing is to be read in conjunction with drawing Nos. FC2789/01-40.
2. Refer to drawing FC2789/08 for notes and legend.

SUBJECT TO THE APPROVAL OF:
LPA - Planning Conditions
BUILDING CONTROL/NHBC
Southern Water SW106/SW104
HCC Highways

REV	DESCRIPTION	DATE
C	General Update	13/08/19
B	Issued For BUDGET/APPROVAL ONLY	07/08/19
-	Issued For BUDGET/APPROVAL ONLY	07/05/19

abmh
ABMH Civils Ltd
1 The Grove, Felpham, Bognor Regis, West Sussex PO22 7EY
Mark Mob: 07761 950000
Email: mark@abmh.co.uk / Web: www.abmh.co.uk

PROJECT: WOODCROFT LANE WATERLOOVILLE HAMPSHIRE PO8 9QD

DRAWING: PROPOSED DRAINAGE LAYOUT SHEET 3 OF 6

Pj No.	FC2789/10			REV	C
SCALE	1:125	DATE	MAY 19	INITIAL	MH	CHKD	-

This drawing is produced using Autocad: Only written dimensions are to be respected
© ABMH Civils Ltd - Title to this drawing remains with ABMH Civils Ltd
Removal of this title block also removes all warranties and infringes copyright