




**The Planning Service**  
Studio, Old Flints 134 North Lane  
Clentfield, Waterlooville  
Hampshire PO8 0RL  
  
T: 023 92 597364  
F: 0845 519 1103  
E: info@theplanningservice.co.uk

Scale is correct when printed to the stated ISO size. Reference to scaled sizes and all dimensions must be checked on site by the contractor before ordering materials and or commencing work. All dimensions are in mm (millimetres) unless otherwise stated. The contractor is to ensure the works are inspected and completed to the satisfaction of the local authority. Compliance with building regulations or a party wall award / agreement is not to be assumed.  
  
No deviation from this drawing will be permitted without the prior written consent of the designer. Under the provisions of the Building Act 1984, the design of this drawing and the work contained therein remains the property of the designer (the planning service), and may not be reproduced in any form whatsoever without prior written consent.  
  
Under the construction (design and management) regulations 2015 CDM(2015) all design work for both domestic and commercial development(s) are to conform to those regulations.  
  
E&EO.

**Simon Wilson**  
  
16a Beeches,  
Emsworth Road,  
Havant PO9 2SS

**PROPOSED  
GROUND FLOOR  
PLAN**

|                |            |
|----------------|------------|
| Project number | 0226 - v2  |
| Date           | 18/03/2019 |
| Drawn by       | JJ         |
| Project Status | Planning   |
| <b>P010</b>    |            |
| Scale          | 1 : 100    |

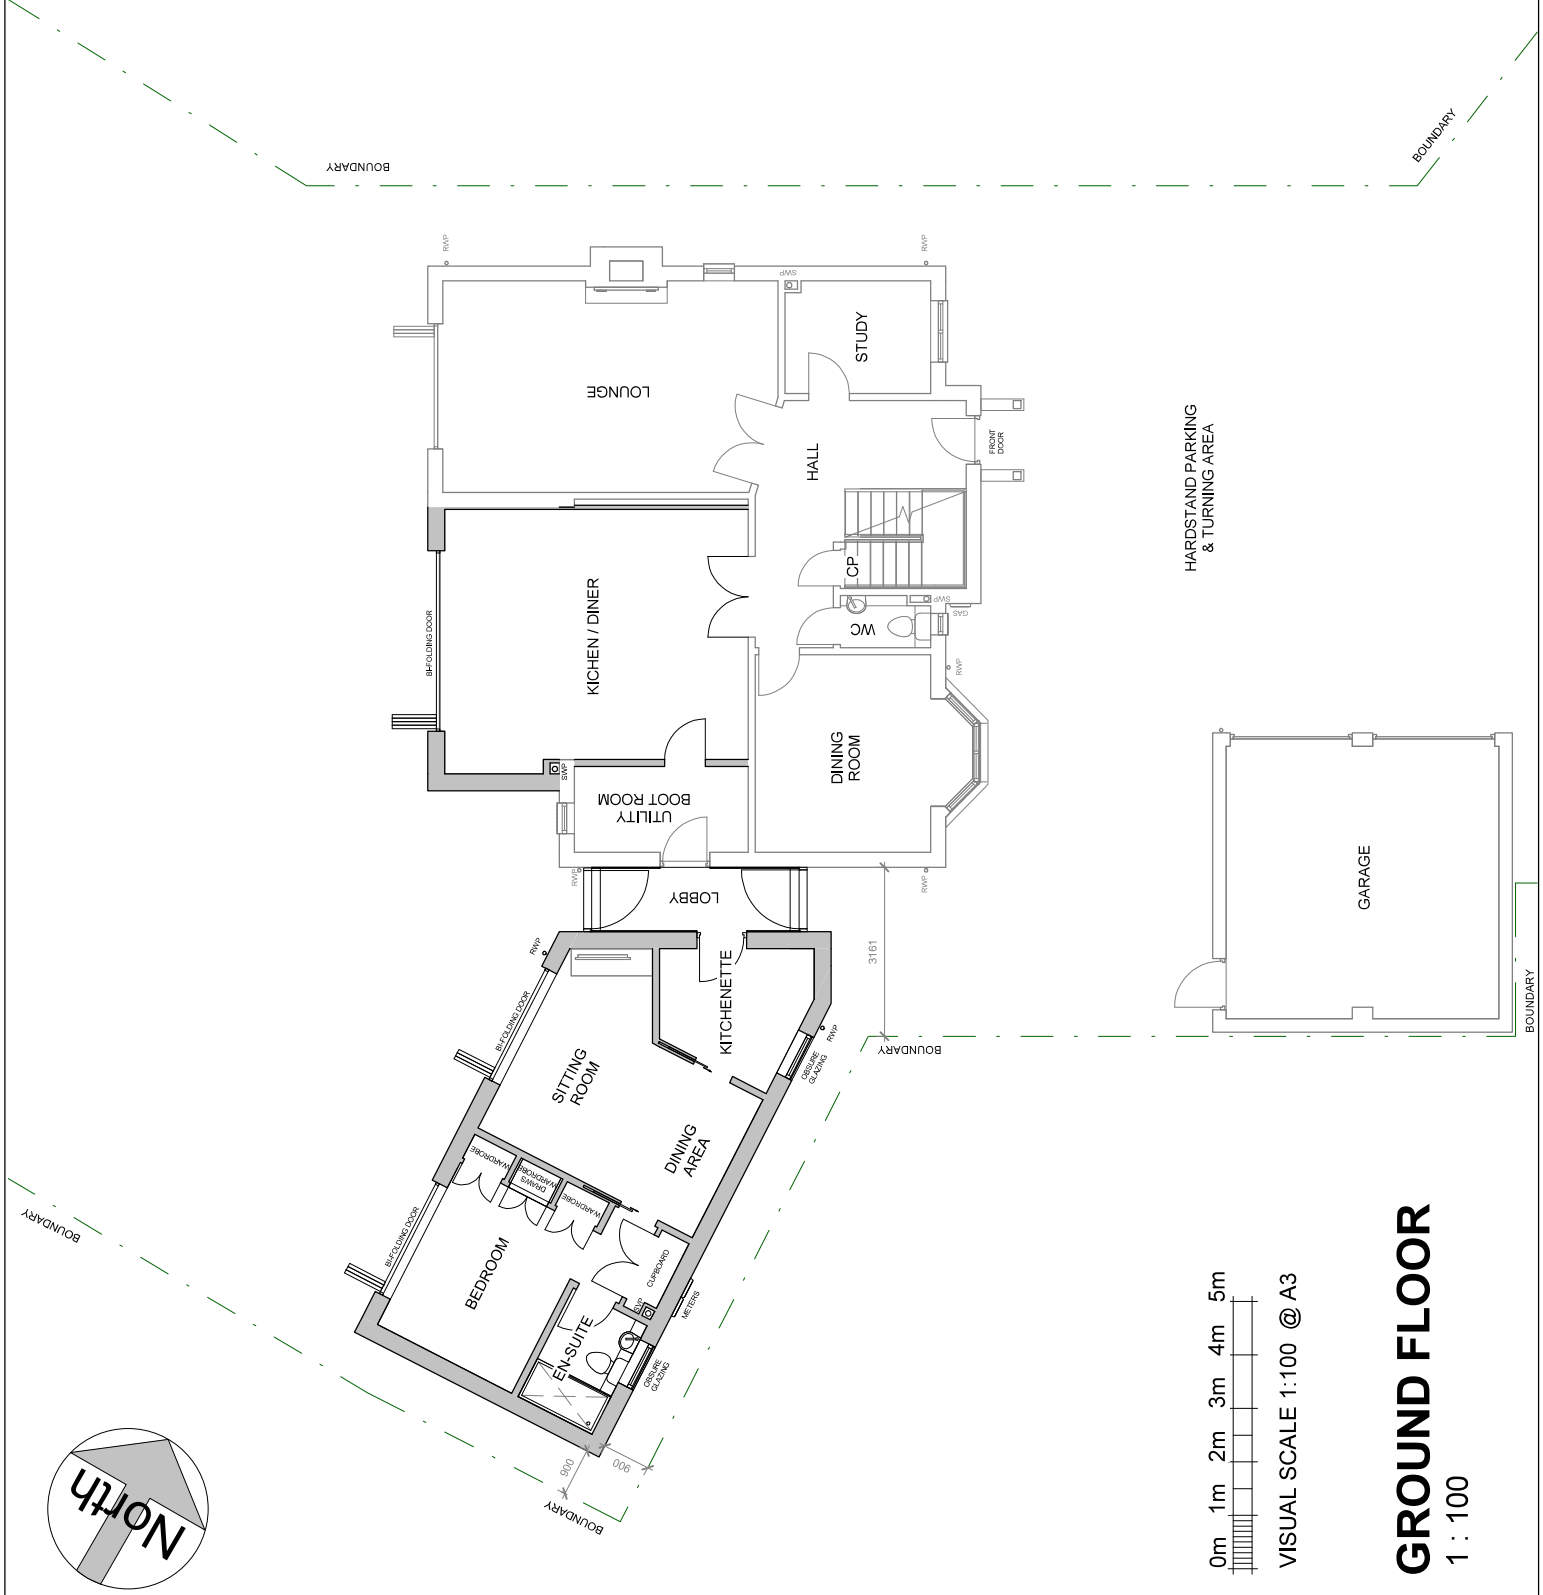

**GROUND FLOOR**  
1 : 100

0m 1m 2m 3m 4m 5m  
VISUAL SCALE 1:100 @ A3