


0m 1m 2m 3m 4m 5m
VISUAL SCALE 1:100 @ A3

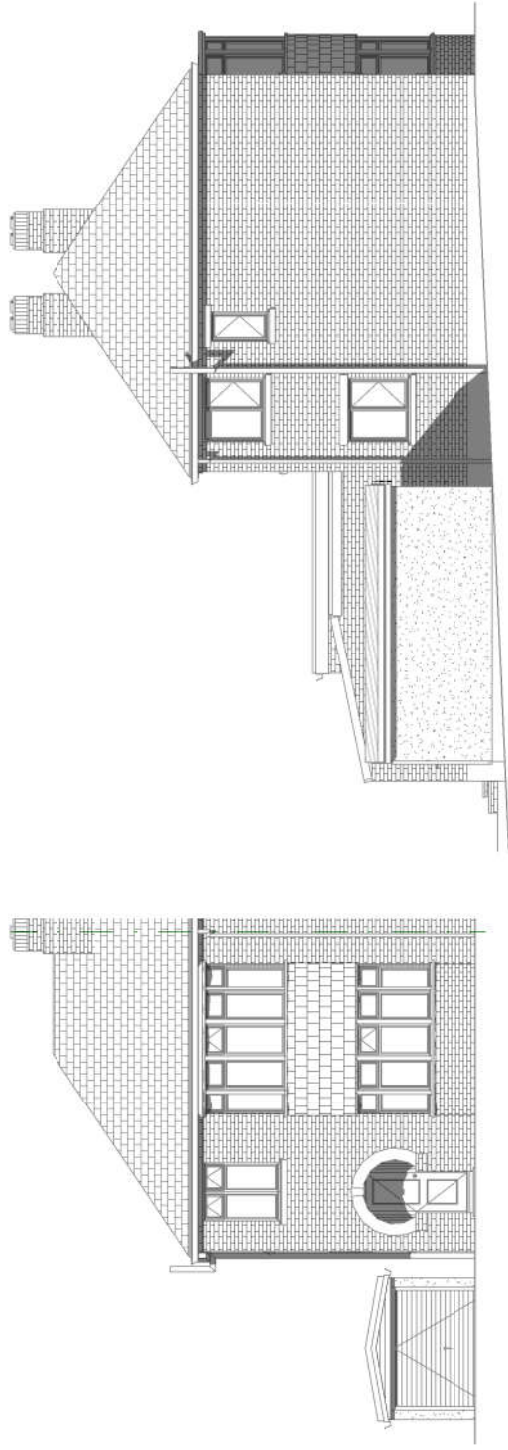

ELEVATION FRONT NE
1 : 100

ELEVATION SIDE SE
1 : 100

ELEVATION REAR SW
1 : 100



The Planning Service
Studio, Old Hints 134 North Lane
Clanfield, Waterlooville
Hampshire PO8 0RL
T: 023 92 597364
F: 0845 519 1103
E: info@theplanningservice.co.uk

Scale is correct when printed to the stated ISO size. Figured dimensions are to be used in preference to scaled sizes and all dimensions must be checked on site by the contractor before ordering materials and/or commencing work. All dimensions in this drawing are given in millimetres and are rounded to the nearest millimetre. Compliance with building regulations or a party wall award / agreement is not to be assumed.
No deviation from this drawing will be permitted without the prior written consent of the designer. Under the provisions of the copyright act 1988, the copyright of this drawing and the work contained therein remains the property of the designer (the planning service), and may not be reproduced in any form whatsoever without prior written consent.
Under the construction (design and management) regulations 2015 (CDM2015) all design work for both domestic and commercial development(s) are to conform to these regulations. E&CO.

Ashley Webb
29 Silvester Road, Cowplain
Waterlooville, Hampshire
PO8 8TJ

EXISTING ELEVATIONS				
Project number	231.1			
Date	22/05/2019			
Drawn by	JJ			
Status	Planning	Scale 100% @ A3		1 : 100