


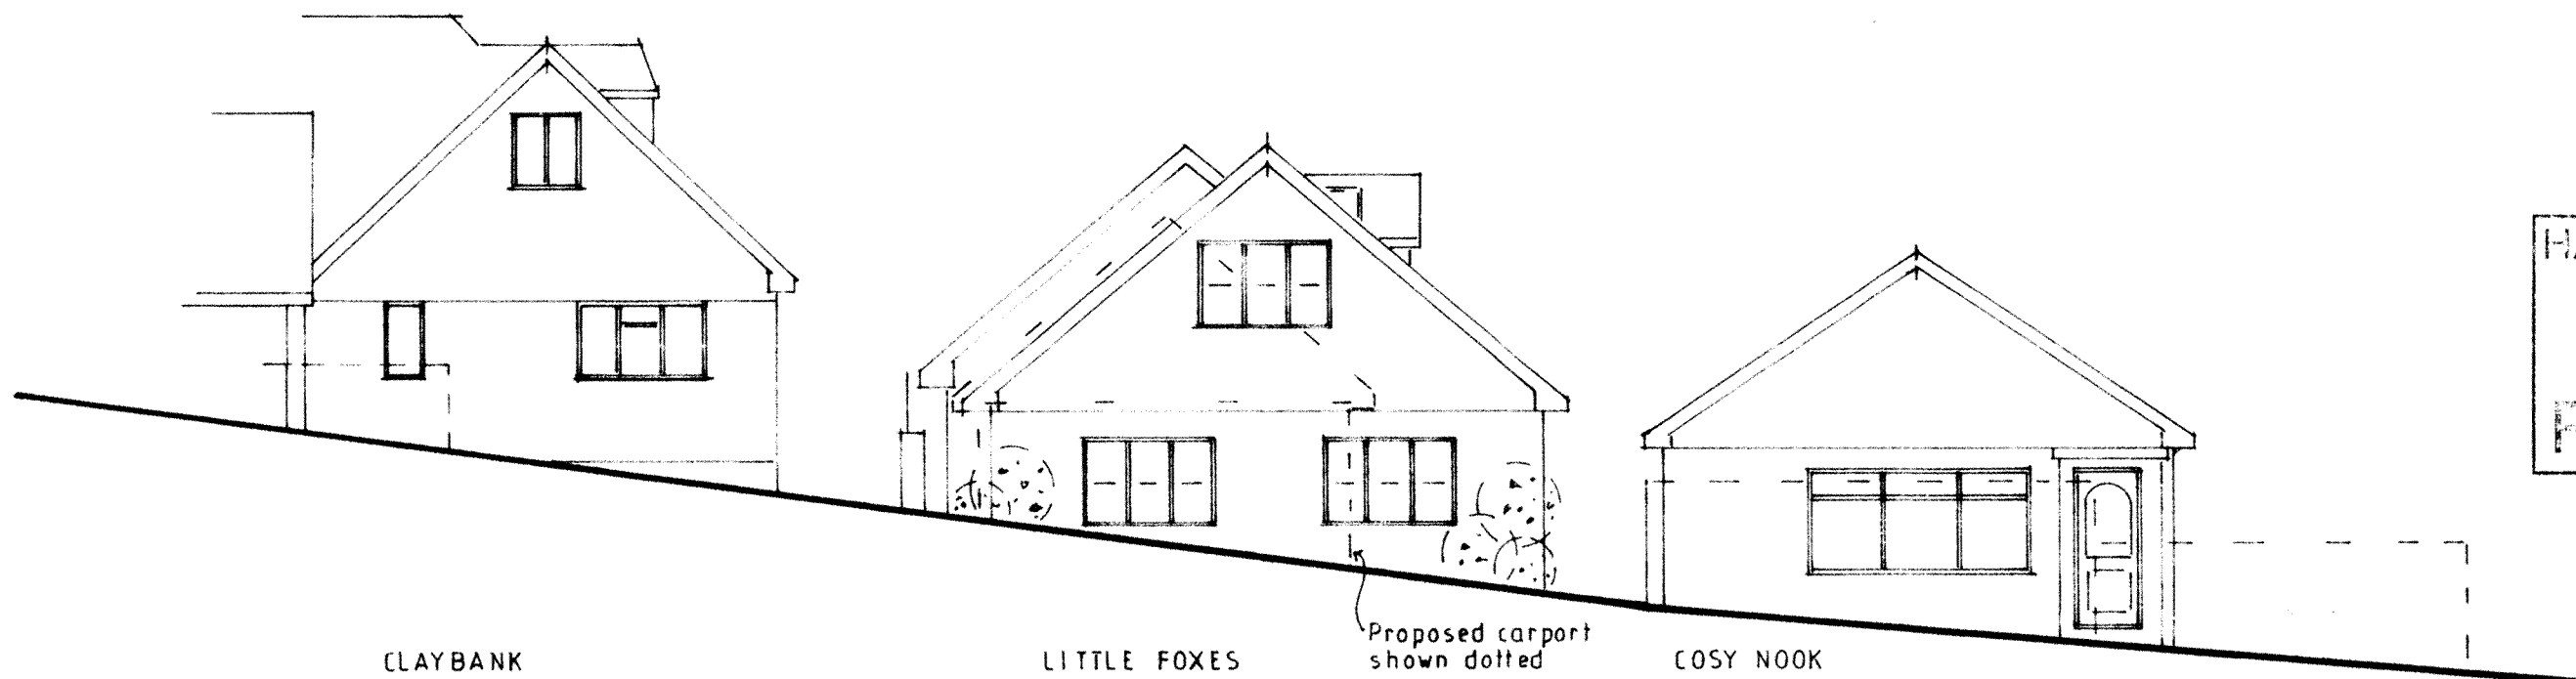

Rev A—Minor revisions (Mar'19);
 Project
 PROPOSED REPLACEMENT HOUSE AT
 LITTLE FOXES, ROSE HILL, WATERLOOVILLE.

Drawing Title
 PROPOSED STREET SCENE

Client
 MR GOODYEAR

NP DESIGNS
 Architectural Consultants

WOODSIDE HOUSE, 108 LONGWOOD AVENUE
 COWPLAIN,
 WATERLOOVILLE, HAMPSHIRE, PO8 8HX
 TEL: 023 9226 8551. EMAIL: nigel@npdesigns.net

0m 1m 2m 3m 4m
 Original paper size A3

Scale 1:100
 Dwg No P 298 / 6 Rev A