


0 1 2 3 4 5 6 7 8 9 10m 1:100 Scale Bar

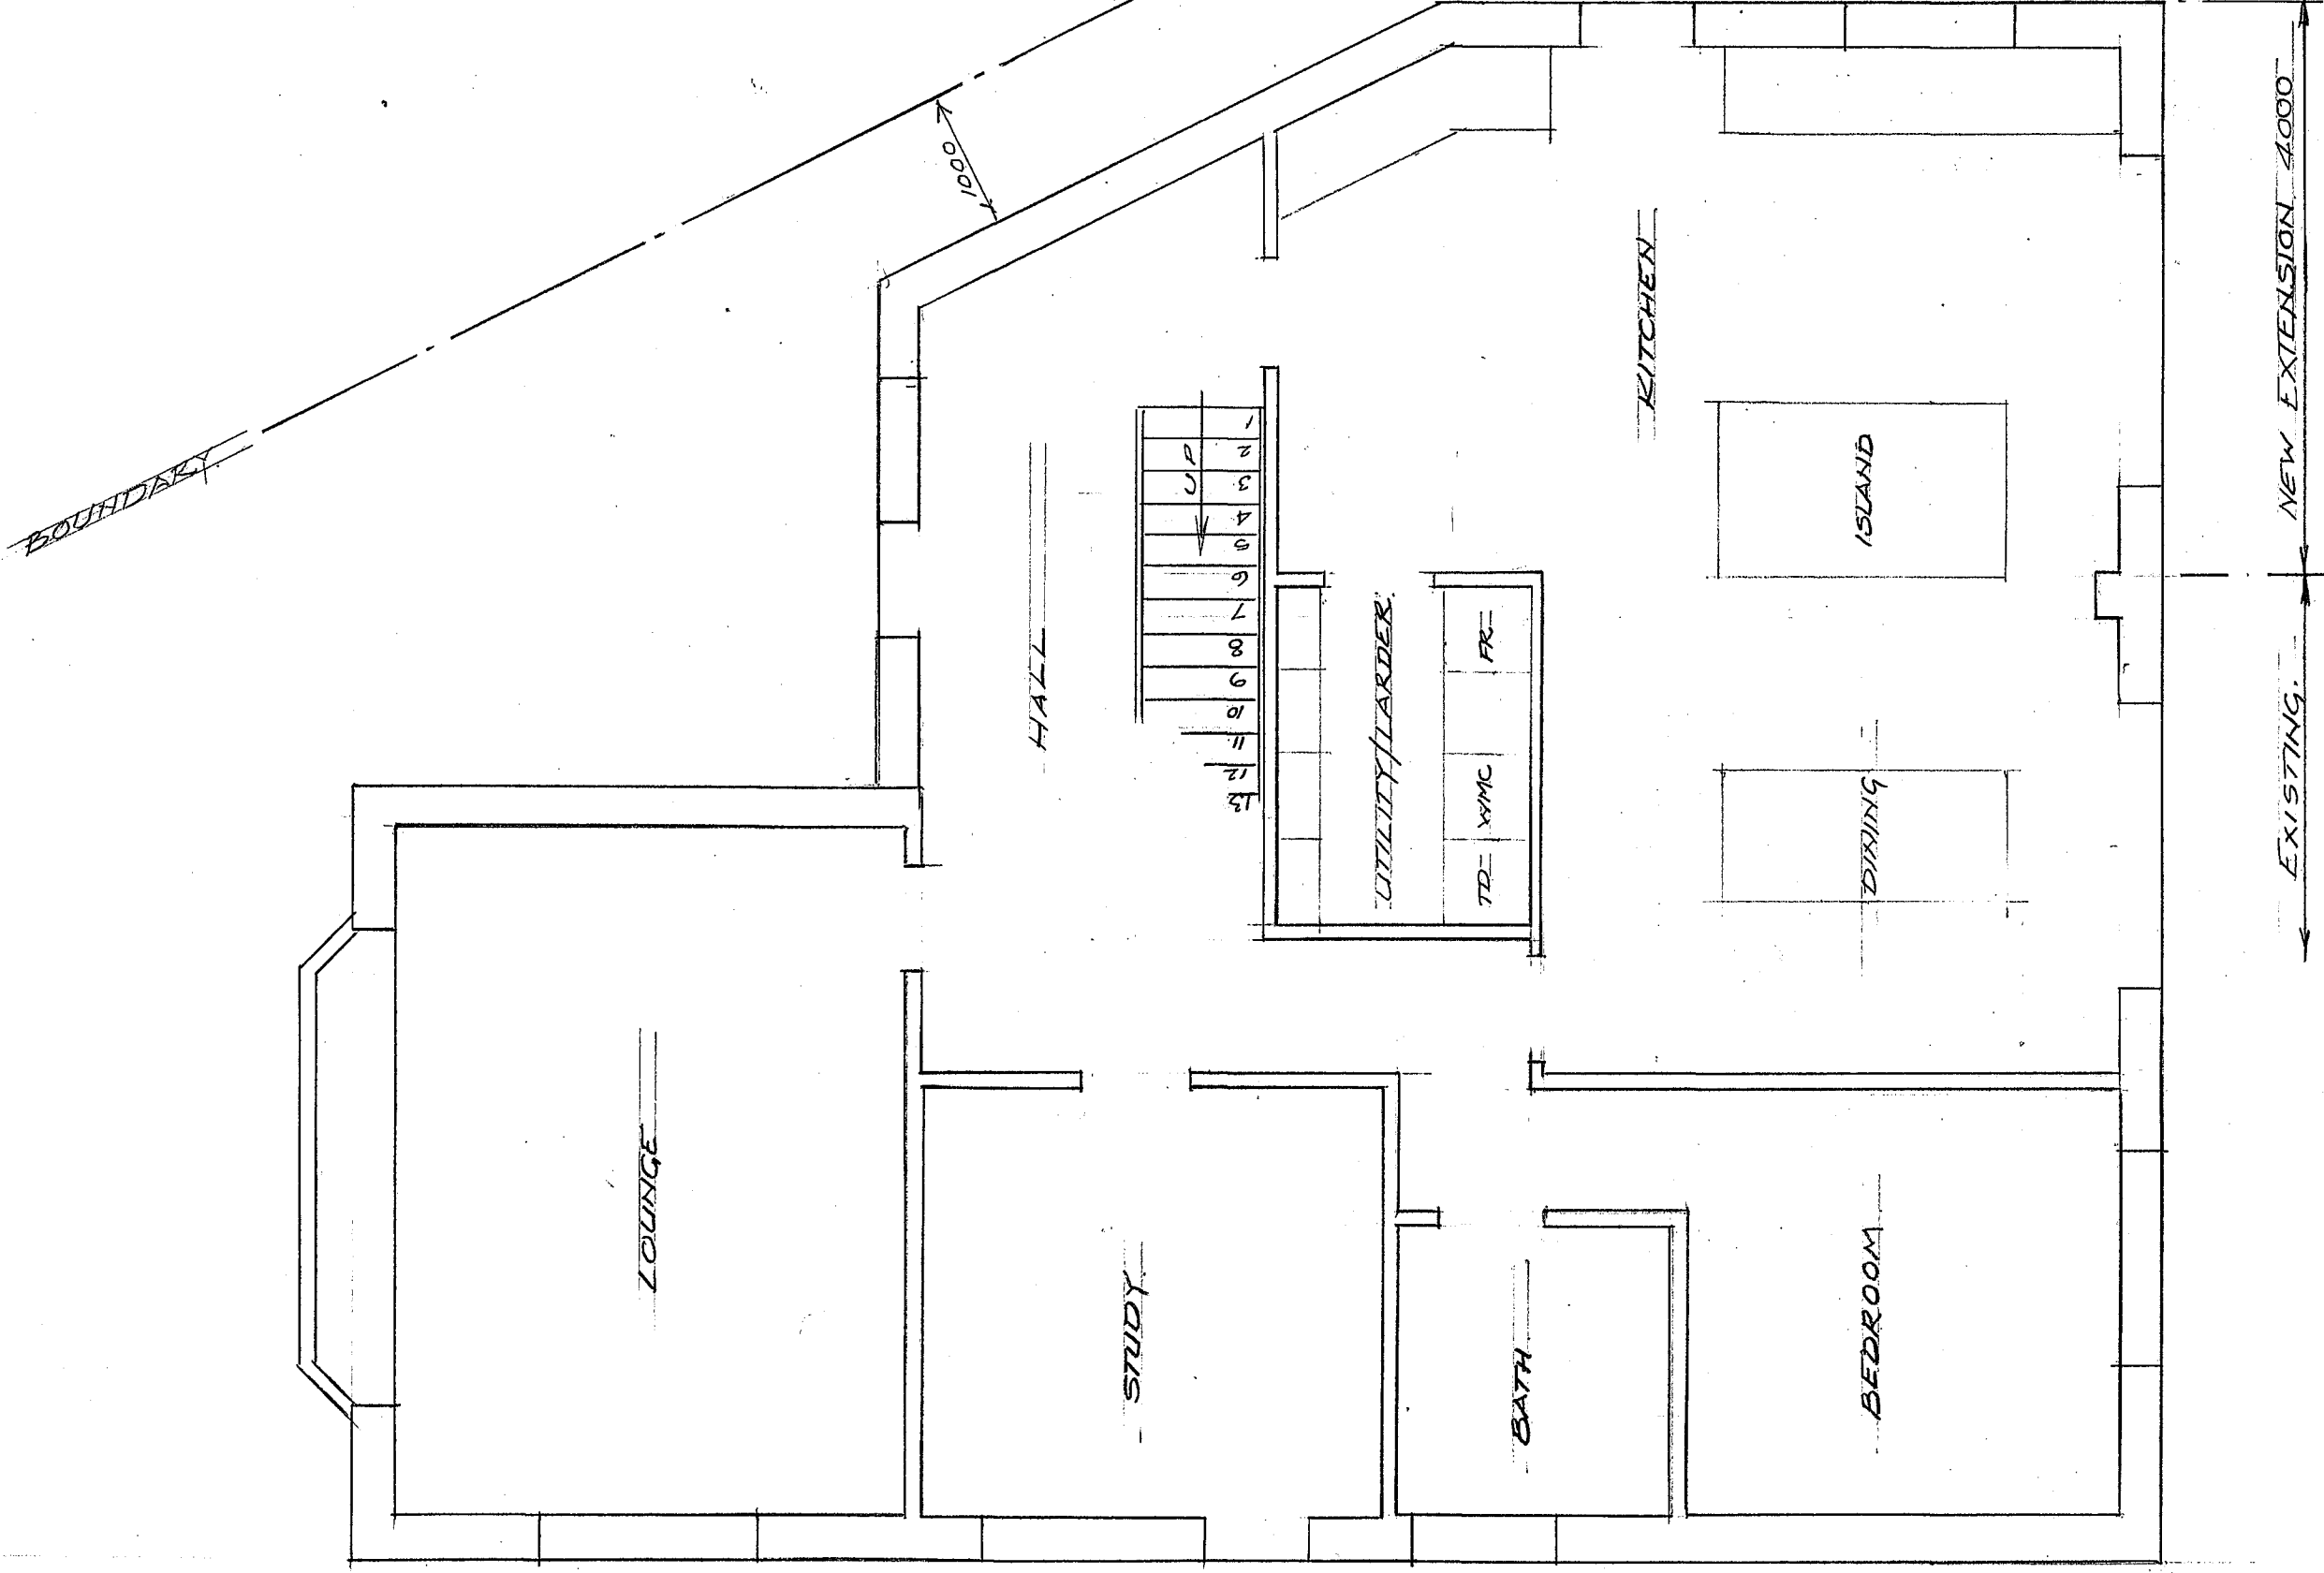

GROUND FLOOR PLAN 1:50

89 WOODLANDS AVENUE EMSWORTH
PROPOSED SIDE EXTENSION & ROOF CONVERSION

DRG. N° 10
JUNE 2019