
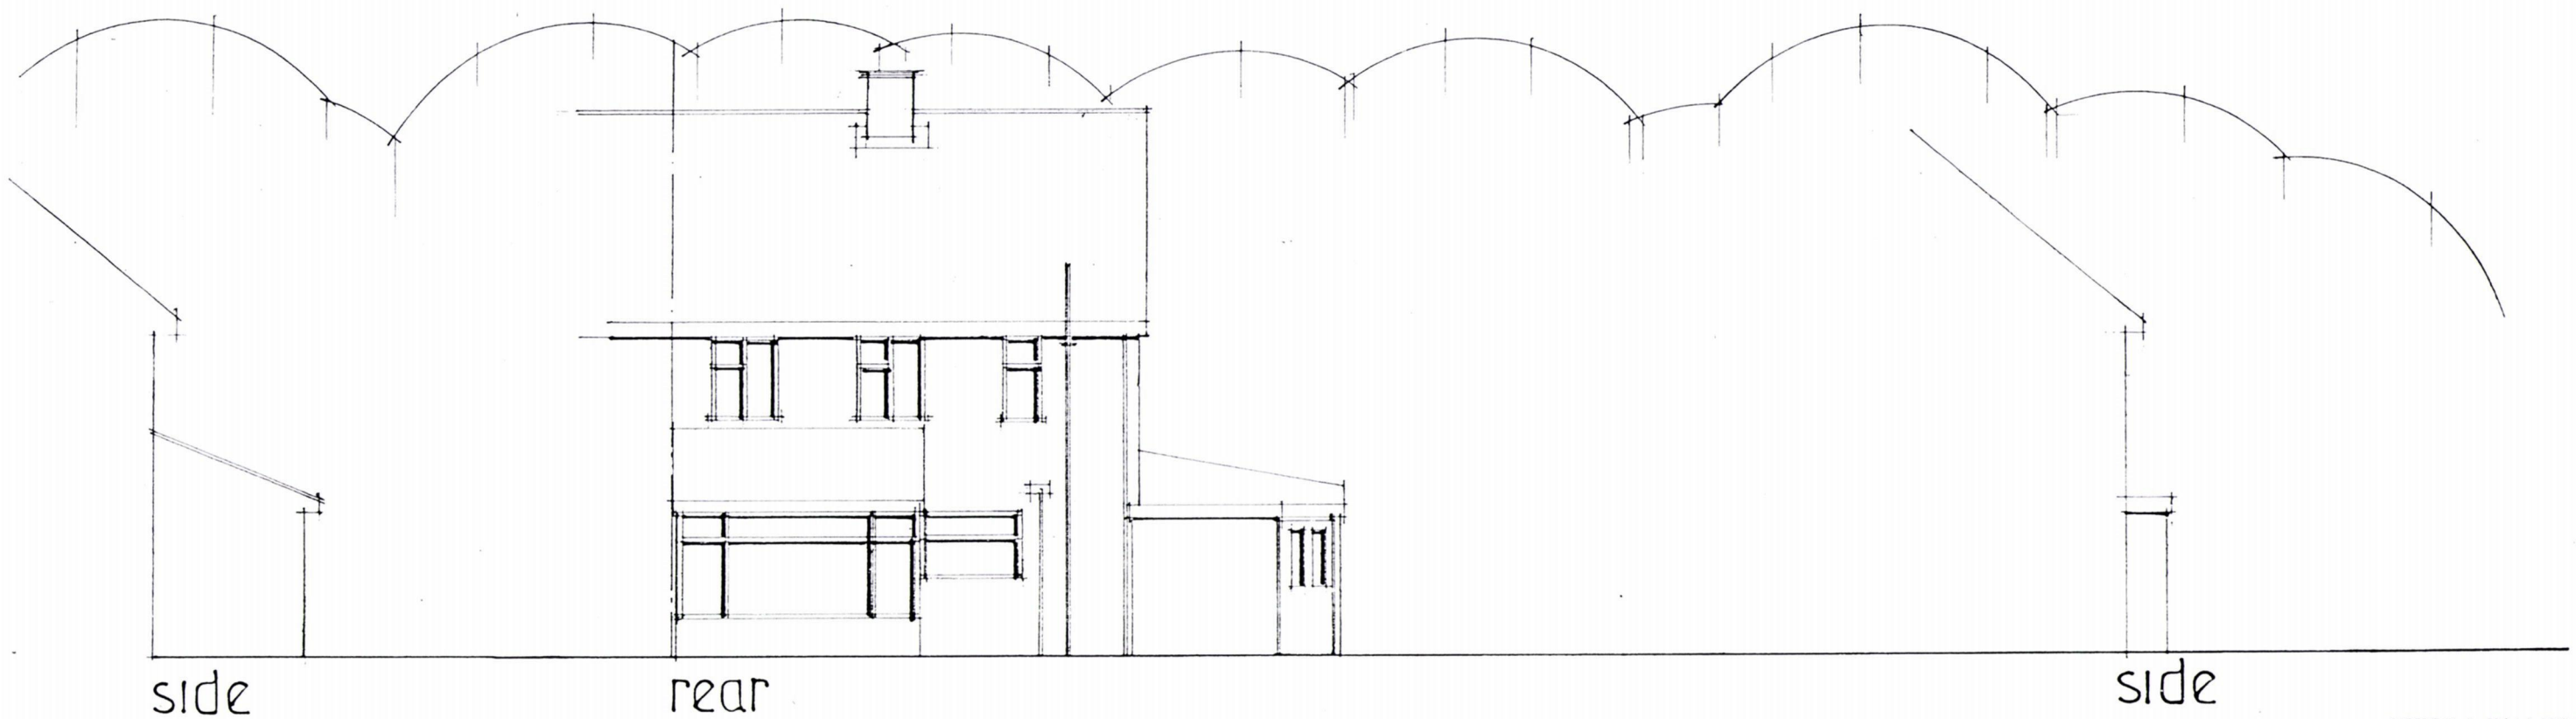


FRONT/SIDE AND REAR ADDITIONS.
70, BOSMERE GRDS, EMSWORTH, HANTS
FOR MR & MRS A. STILLMAN.

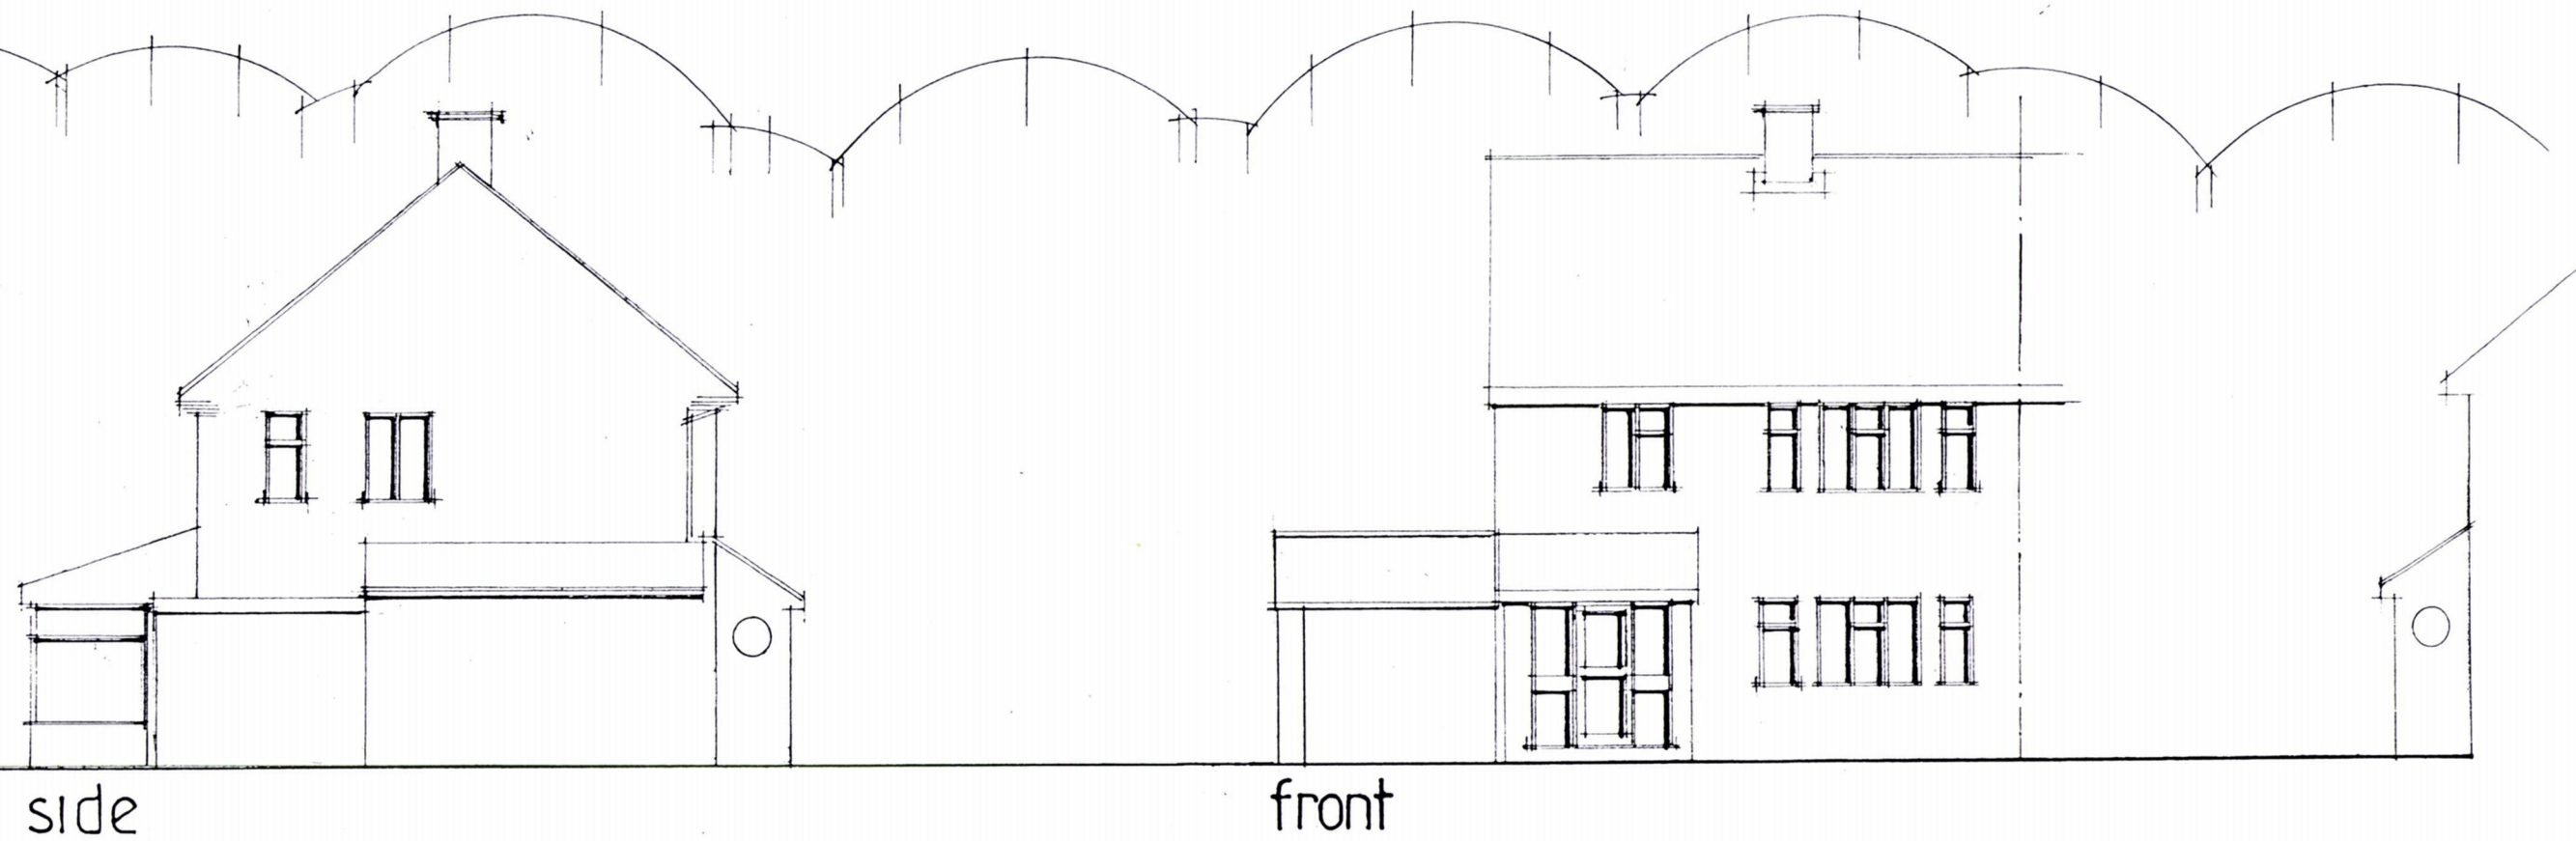

date oct 17
scale 1:100

EXISTING ELEVATIONS

PETER J. WALKER
ISLAND DESIGN
182 SEAFRONT, HAYLING ISLAND, HANTS
PO11 9AN
Tel: 02392467571