


116 Cherrytree Avenue, Waterloo - 3107.19.CC

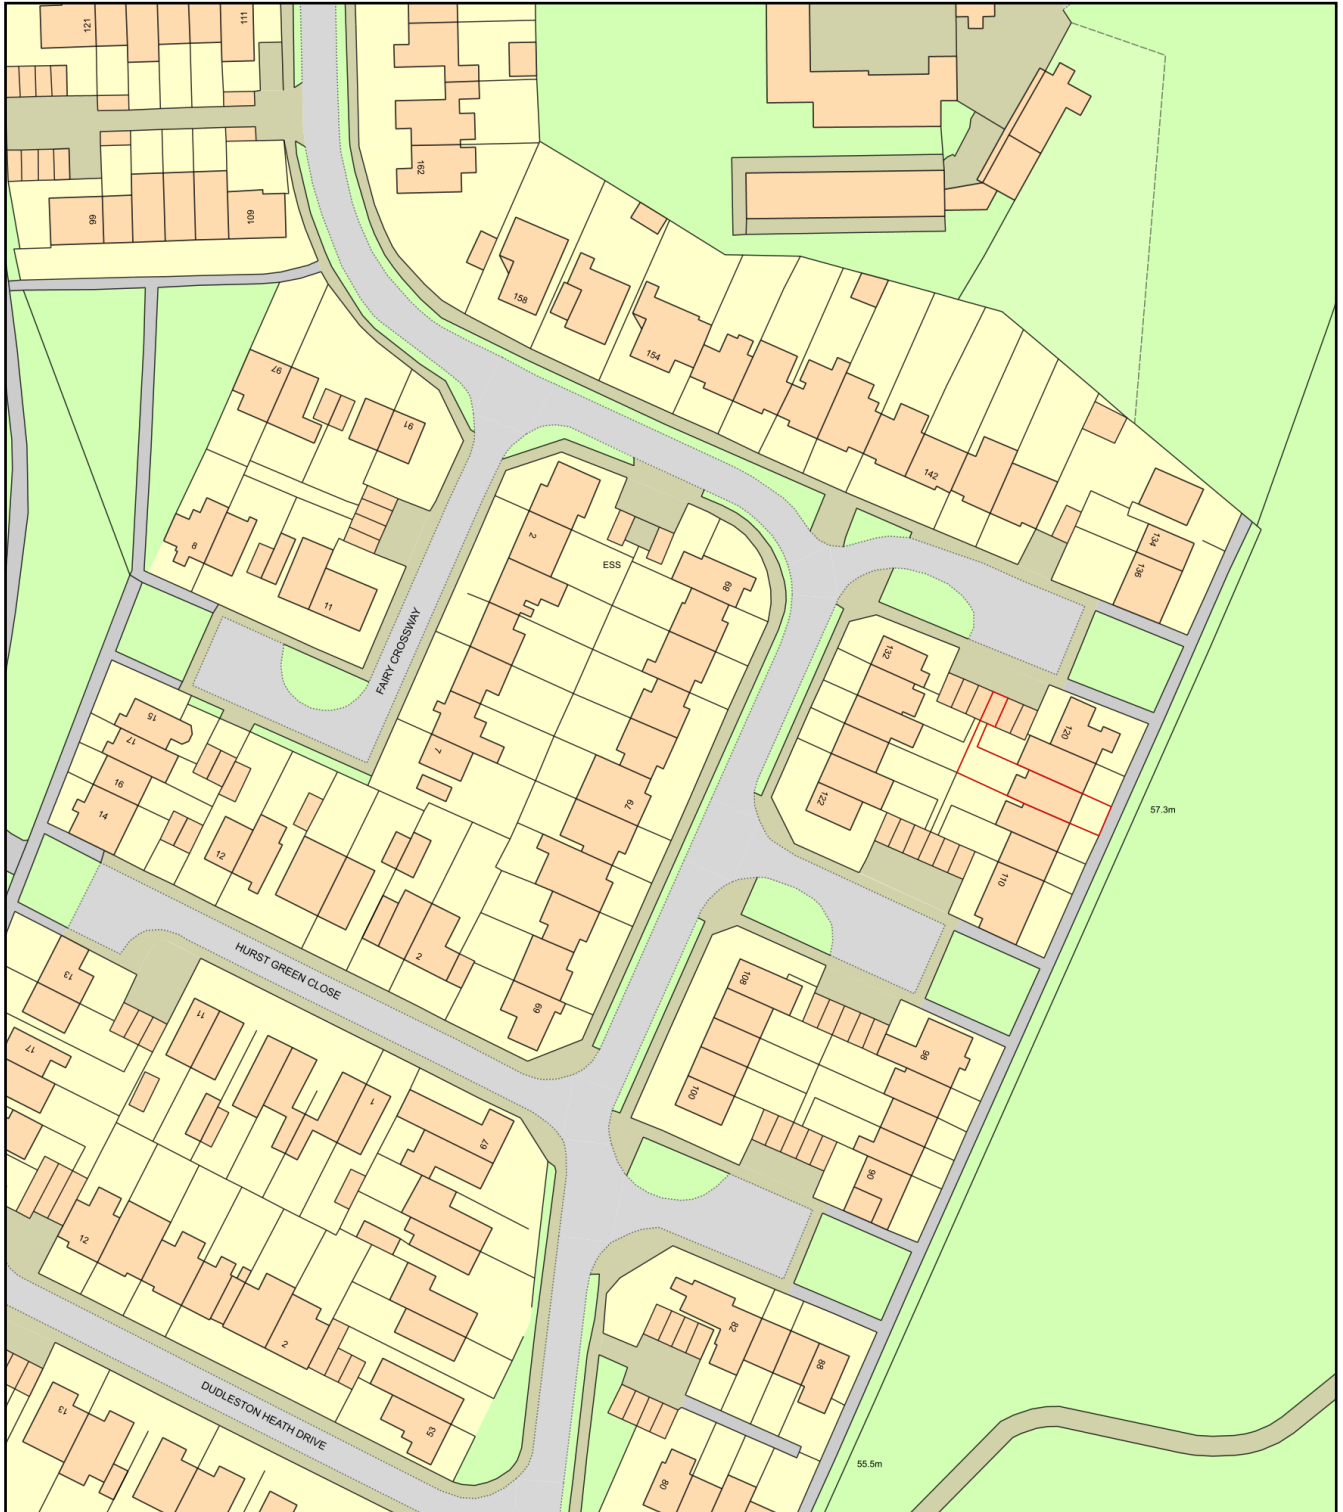

0 50
Metres



Plan Produced for: Thorns Young Architectural

Date Produced: 17 Jul 2019

Plan Number/Project ID: TQRQM19198144815421

Scale: 1:1250 @ A4