

notes

Permission is granted to scale from this drawing for the purposes of Local Authority Planning Approval only. Please verify that the information is correctly printed to scale by checking the control bar below.

0mm20406080100

In all other circumstances DO NOT scale from this drawing, please contact this office for any additional information required. Contractors, Sub Contractors and Suppliers are to check all relevant dimensions and levels of site and building before commencing any shop drawings or building work.

RIBA


Chartered Practice

Ordnance Survey information is reproduced under Crown Copyright 2017 ©. All rights Reserved. Licence number 100020449.


This drawing is the copyright of RBA Ltd ©

This drawing must be read in conjunction with related RBA drawings as scheduled in the Drawing Register. This drawing must also be read in conjunction with the following consultants, specialists & sub - contractors drawings :

drawing number	consultant name	revision
----------------	-----------------	----------

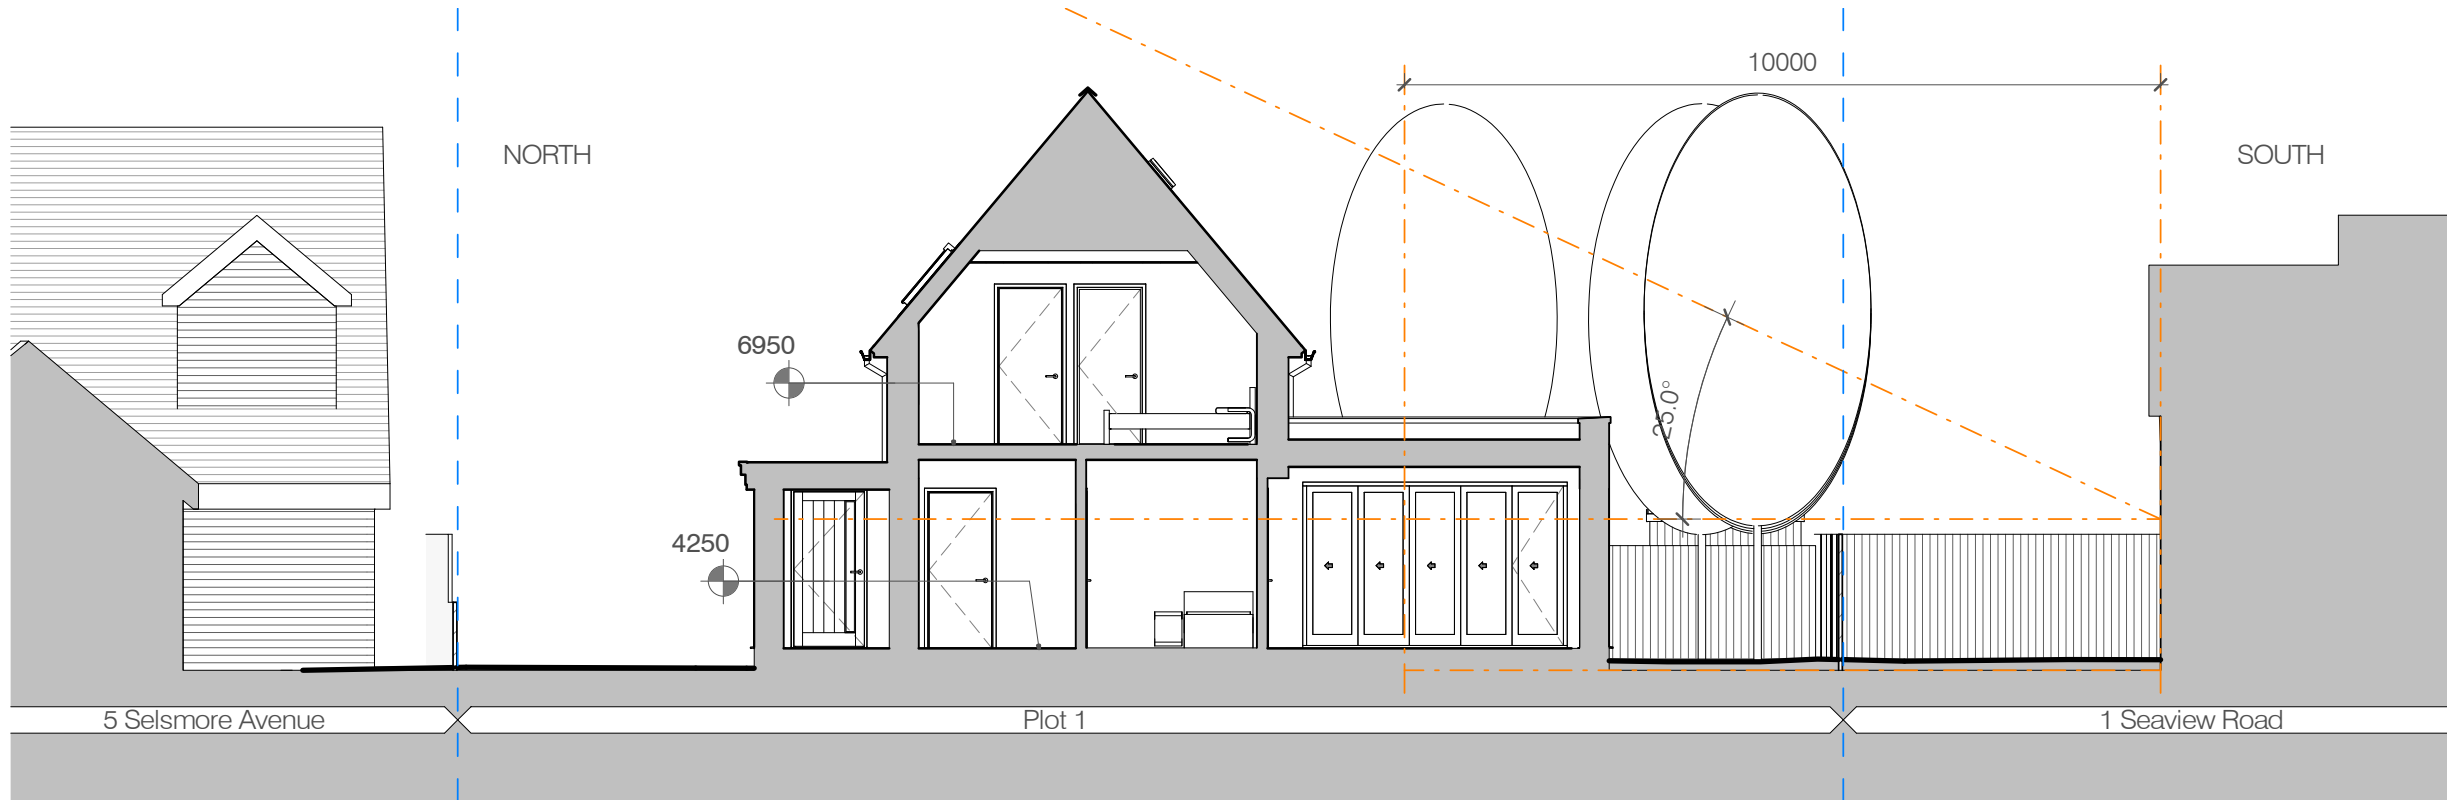

1. Section through Plot 1
scale 1 : 100

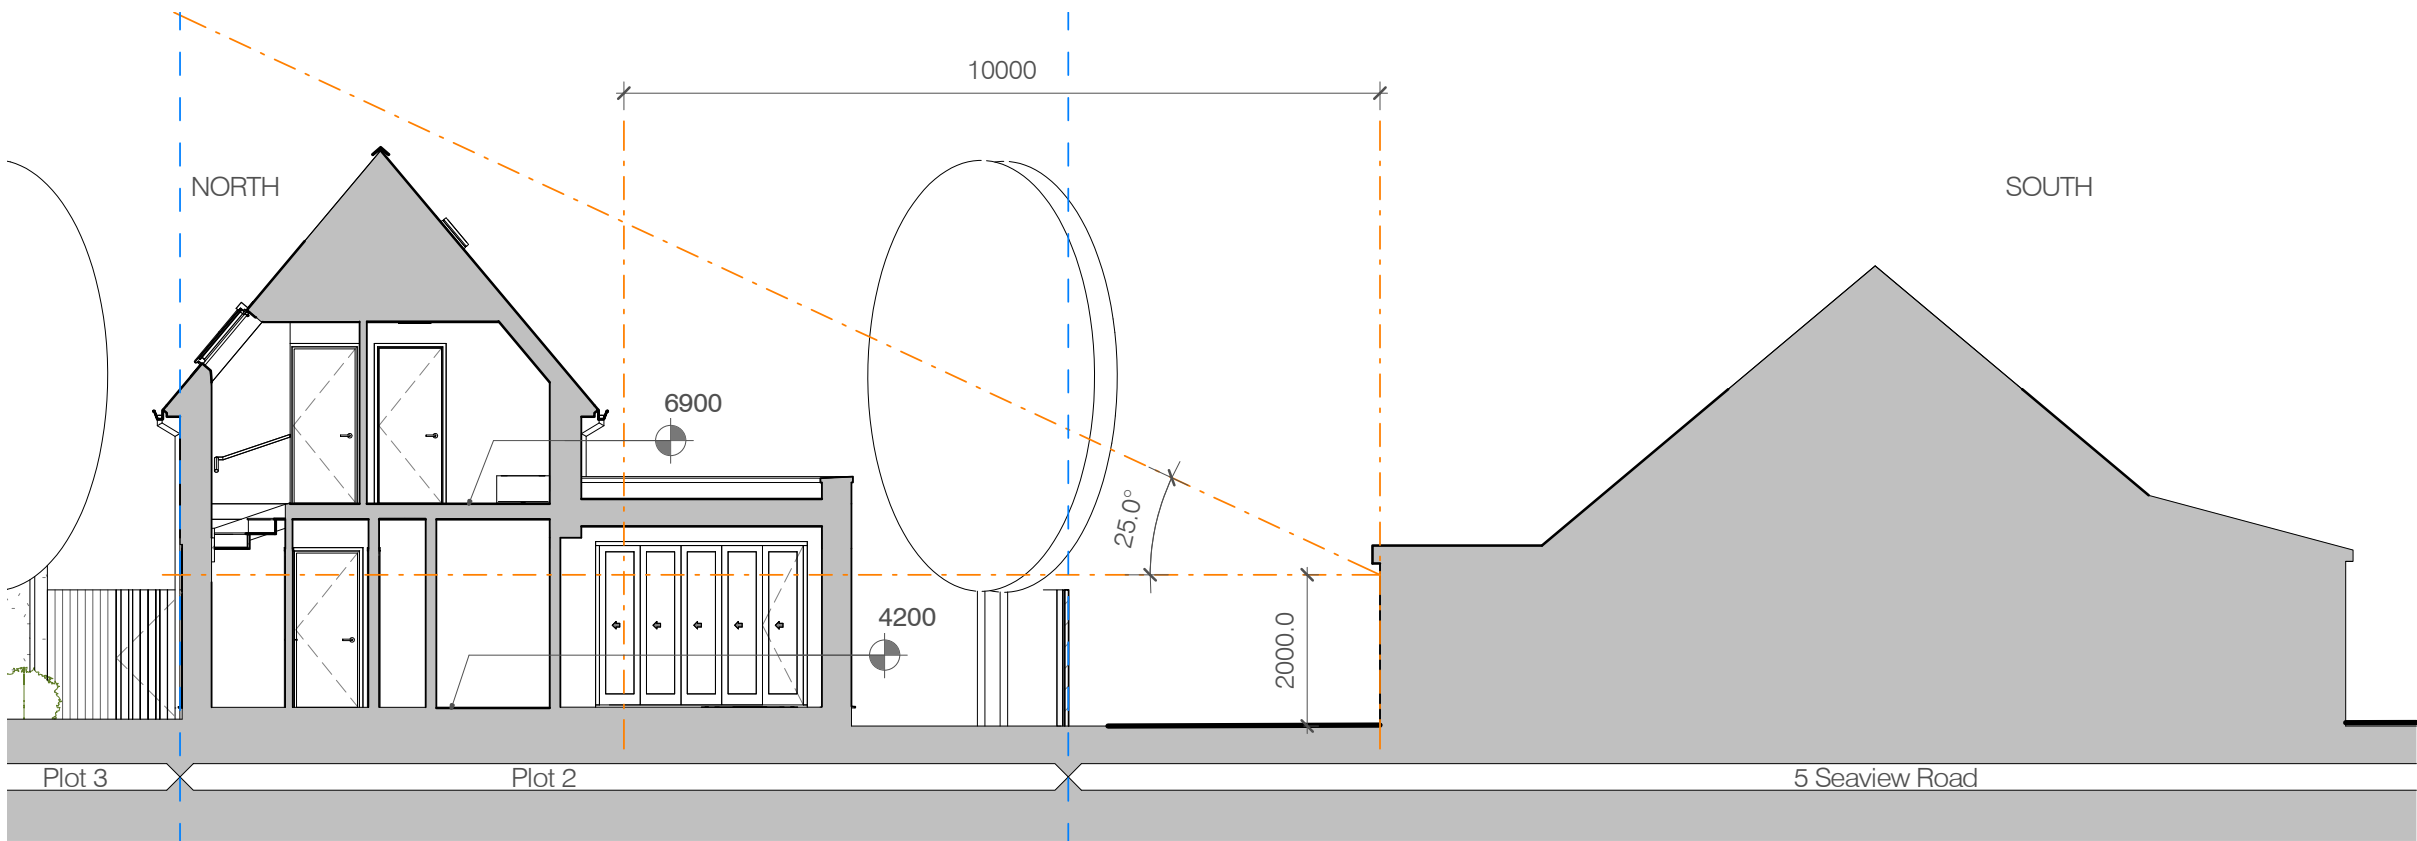

2. Section through Plot 2
scale 1 : 100



3. Section through Plot 3
scale 1 : 100

revisions	date	author	author
		QA level a	QA level b

rba

rba architects limited

t: 07809 342 990

e: mail@rba-architects.co.uk

w: www.rba-architects.co.uk

project
Proposed Residential Development
7 Selsmore Avenue
Hayling Island
PO11 9PB

drawing
Site sections indicating proposed floor levels

scale	date	author	author
1 : 100	@ A1 04/23/19	RJB	RDV
job no	drawing no	rev	
1710	2.301	-	

Revision Codes : P=Preliminary D=Design Stage T=Tender Issue C=Construction Issue