


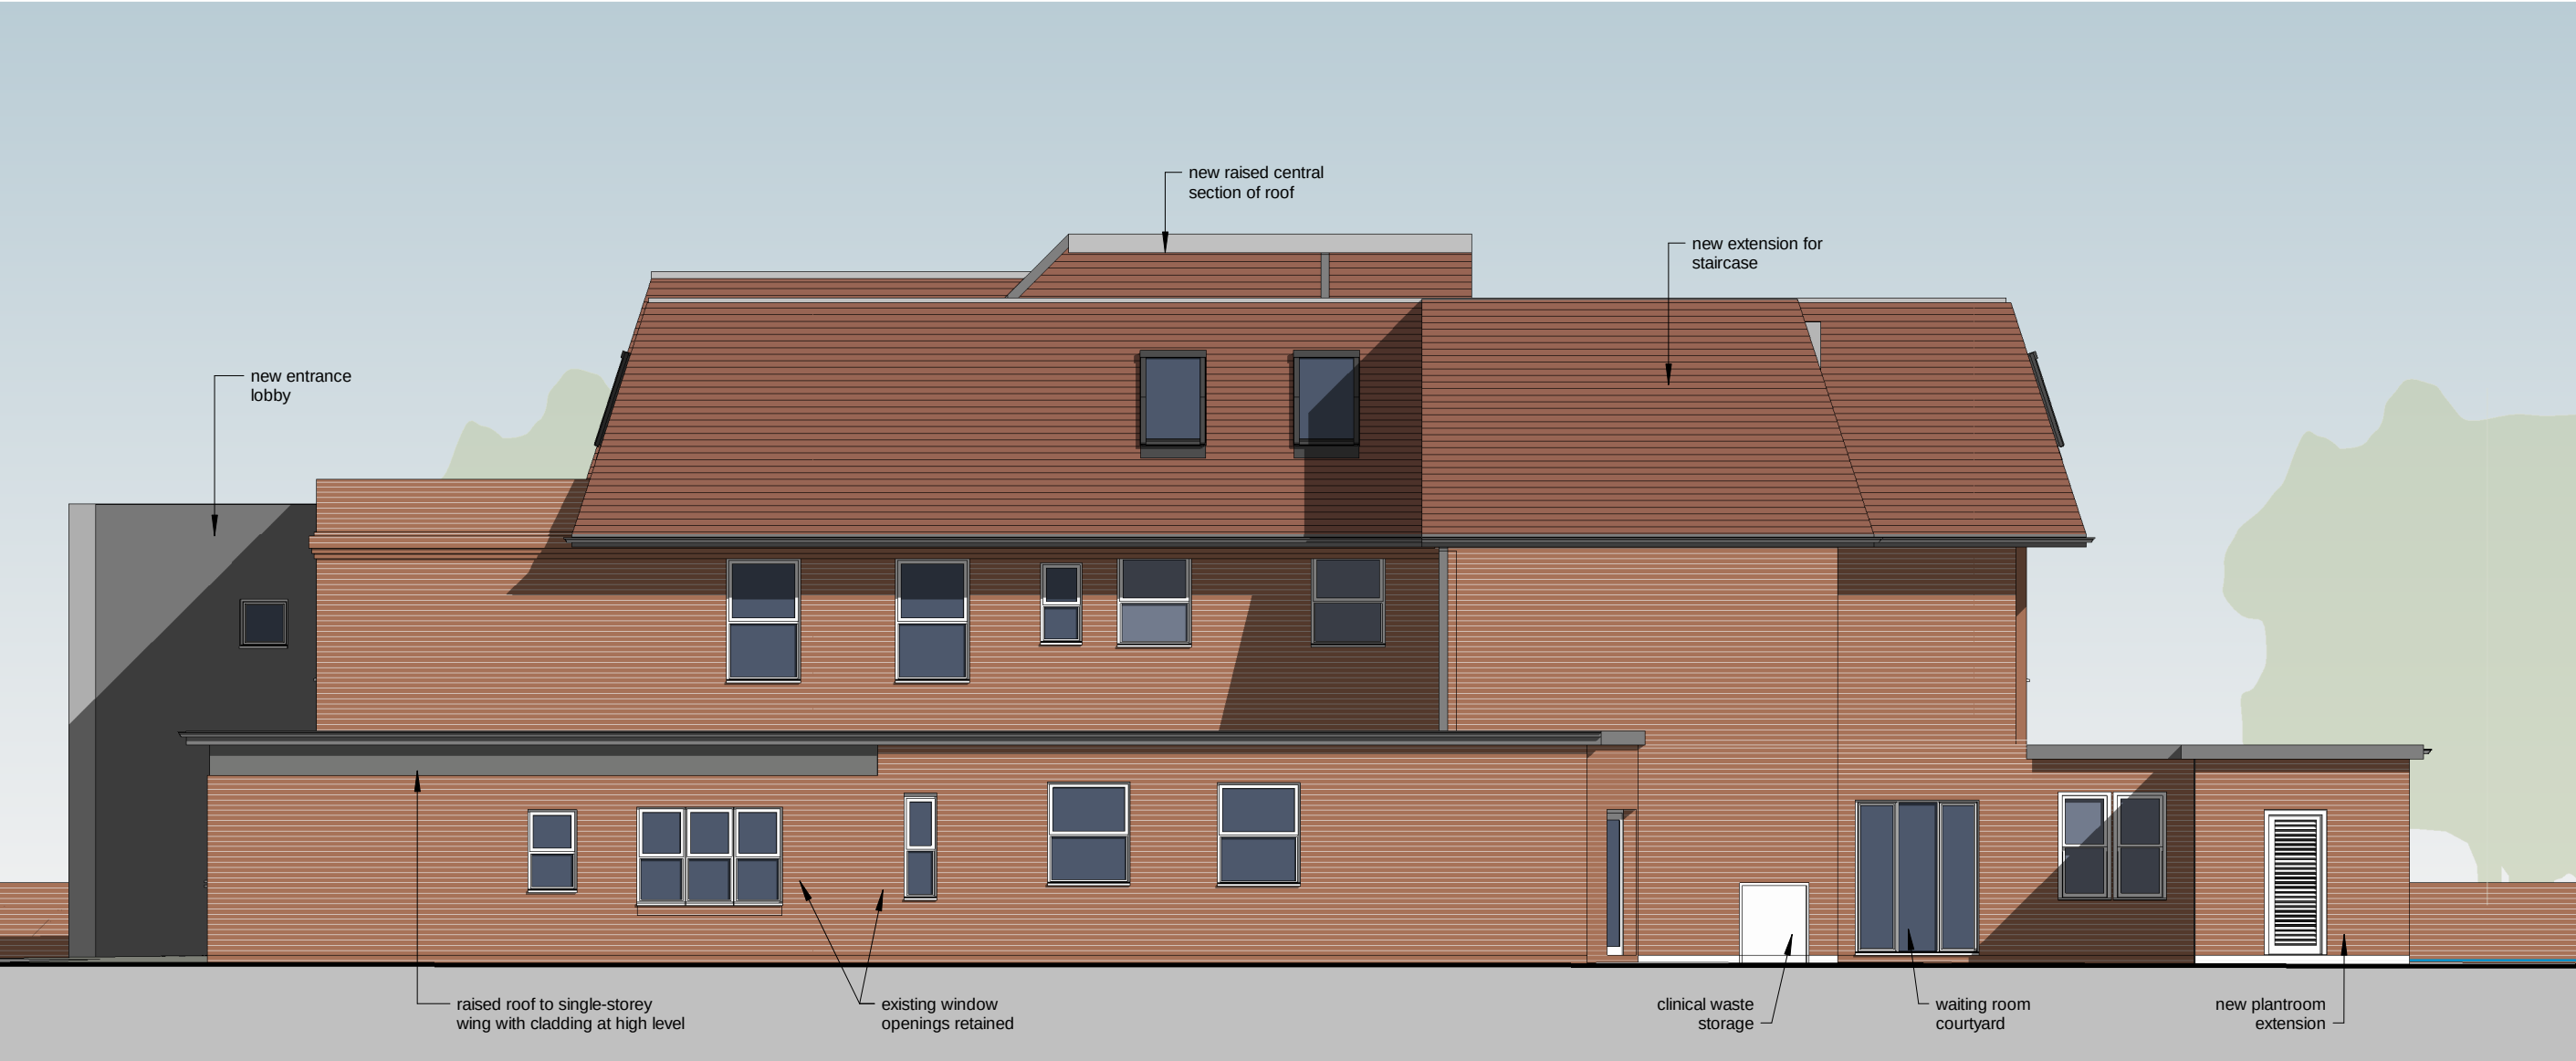


00 East (front) elevation
1 : 100




00 South (side) elevation
1 : 100



00 North (side) elevation
1 : 100

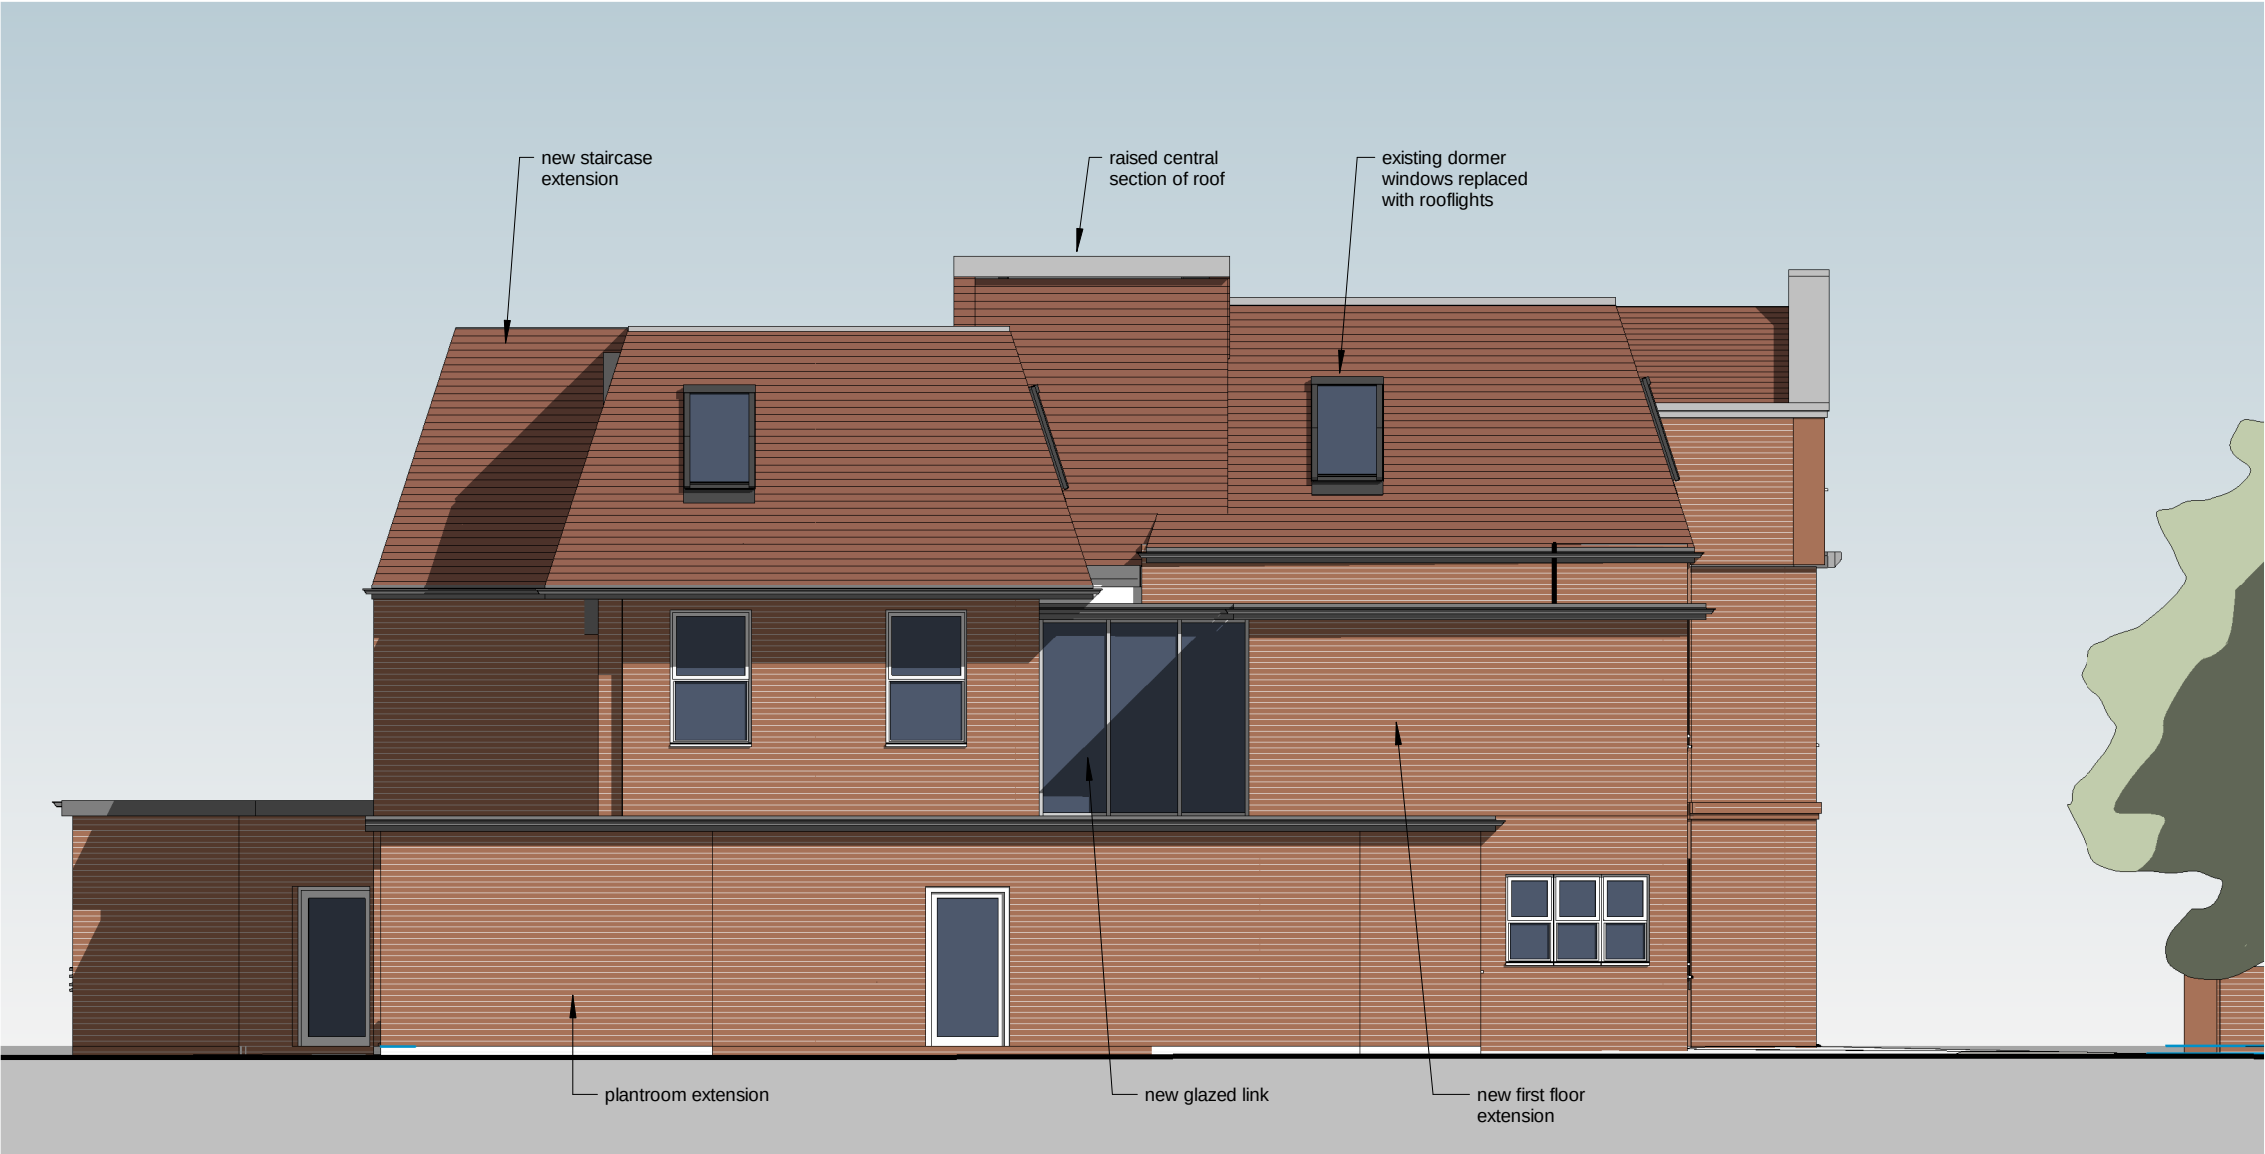

00 West (rear) elevation
1 : 100

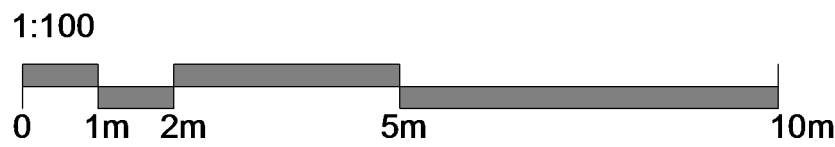

B GJ general update 17.05.19
A GJ annotation added 26.02.19

PRELIMINARY

studio four
architects ltd

Tollgate Estates, Stanbridge Earls, Romsey SO51 0HE
t: 01794 511255
romsey@s4architects.co.uk
www.studiofourarchitects.com

client	Emsworth Surgery		
project	refurbishment of VCH, Emsworth		
title	elevations as proposed		
scale	1 : 100	paper	drawn checked
		A1	KB GJ
date	12/20/18	job no.	rev. no.
		38105	130 B

file: z:\My Documents\Projects\38105 VCH\elev 180113 Central P_South_Jan2019.dwg