




SITE SECTION R1
BASELINE - 69.000m



SITE SECTION R2
BASELINE - 65.000m

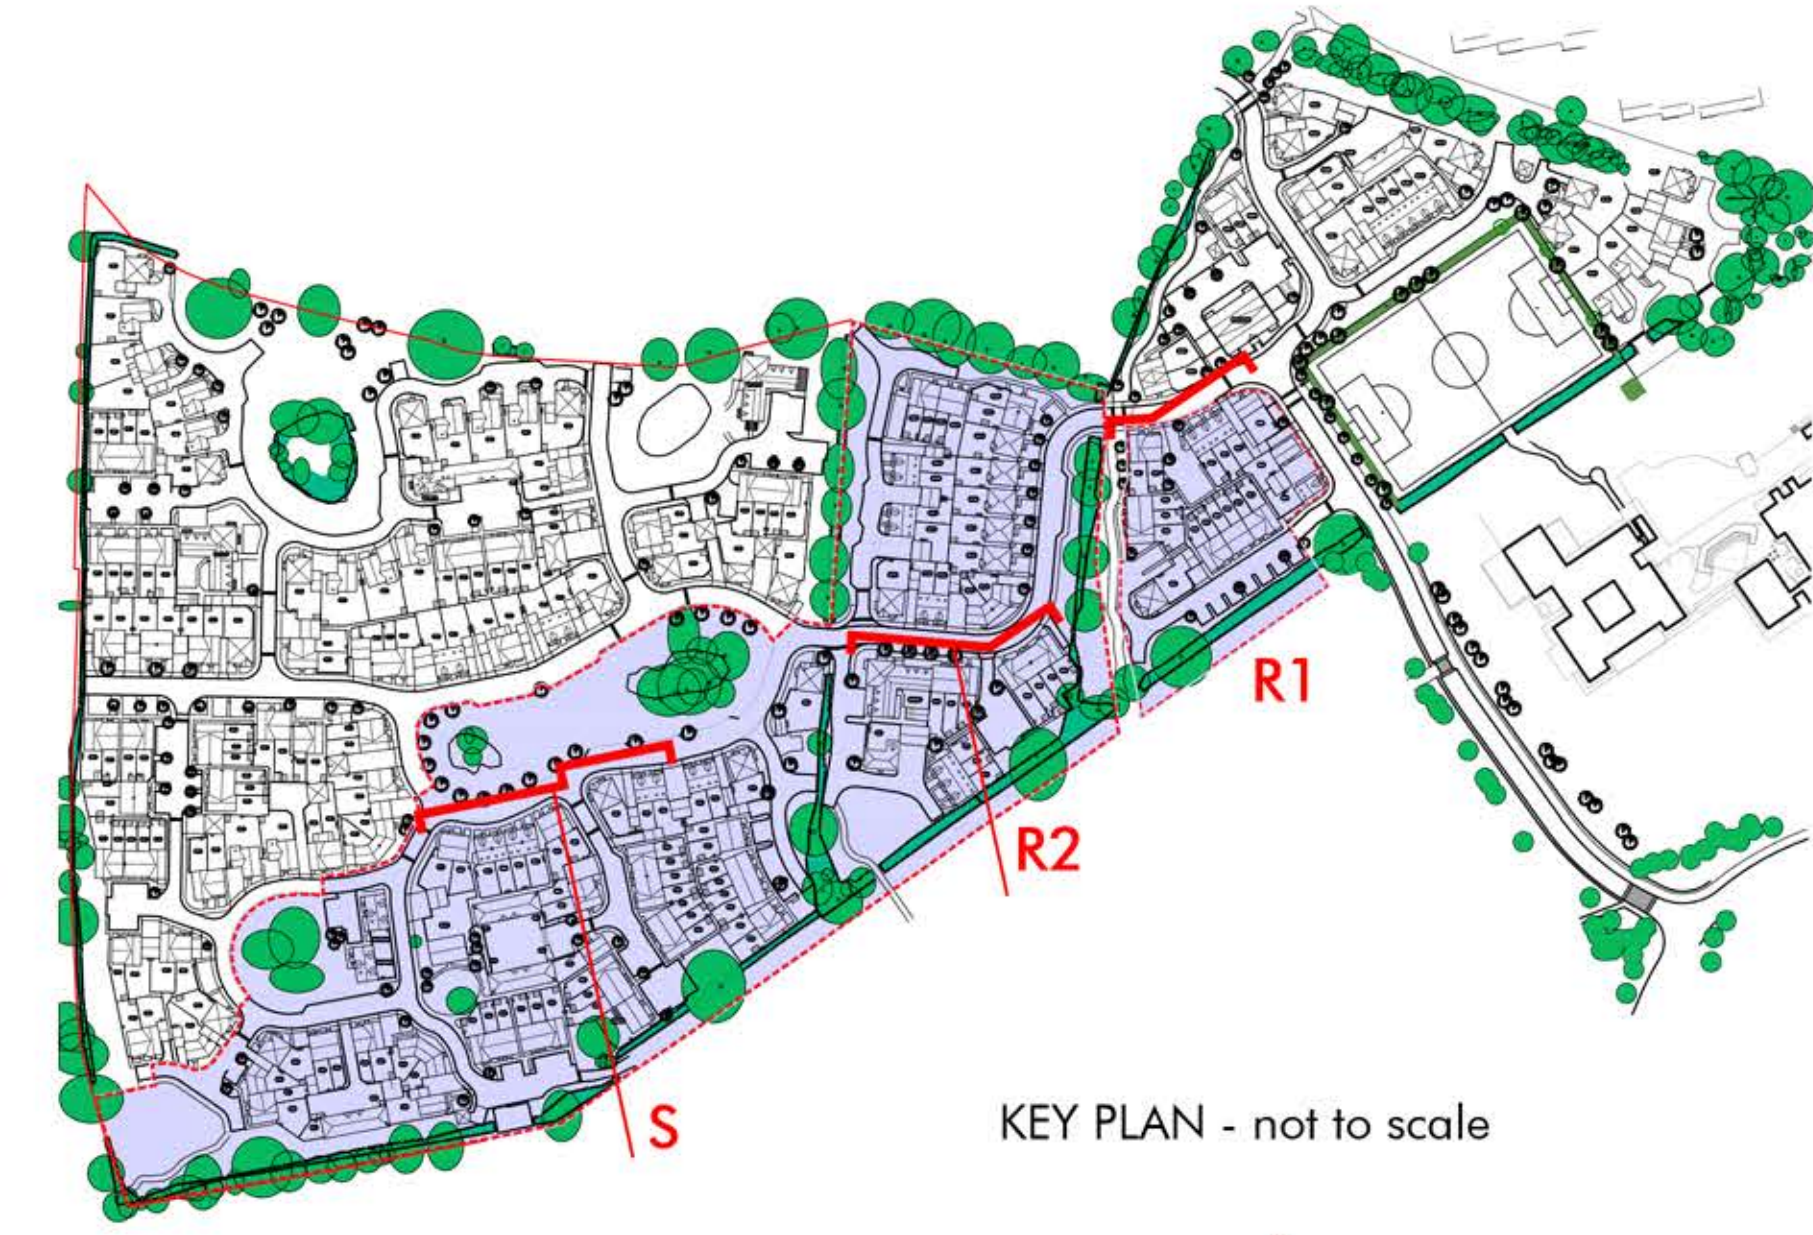

SITE SECTION S
BASELINE - 58.000m

REV	DATE	CHANGES	BY	CHK	ISSUE FOR
A	11.10.18	FIRST ISSUE	PM	TJ	PLANNING
B	12.12.18	PLANNER COMMENTS	PM	TJ	PLANNING
C	15.01.19	PLOT 1 SECTION K11 REVISED	PM	TJ	PLANNING