

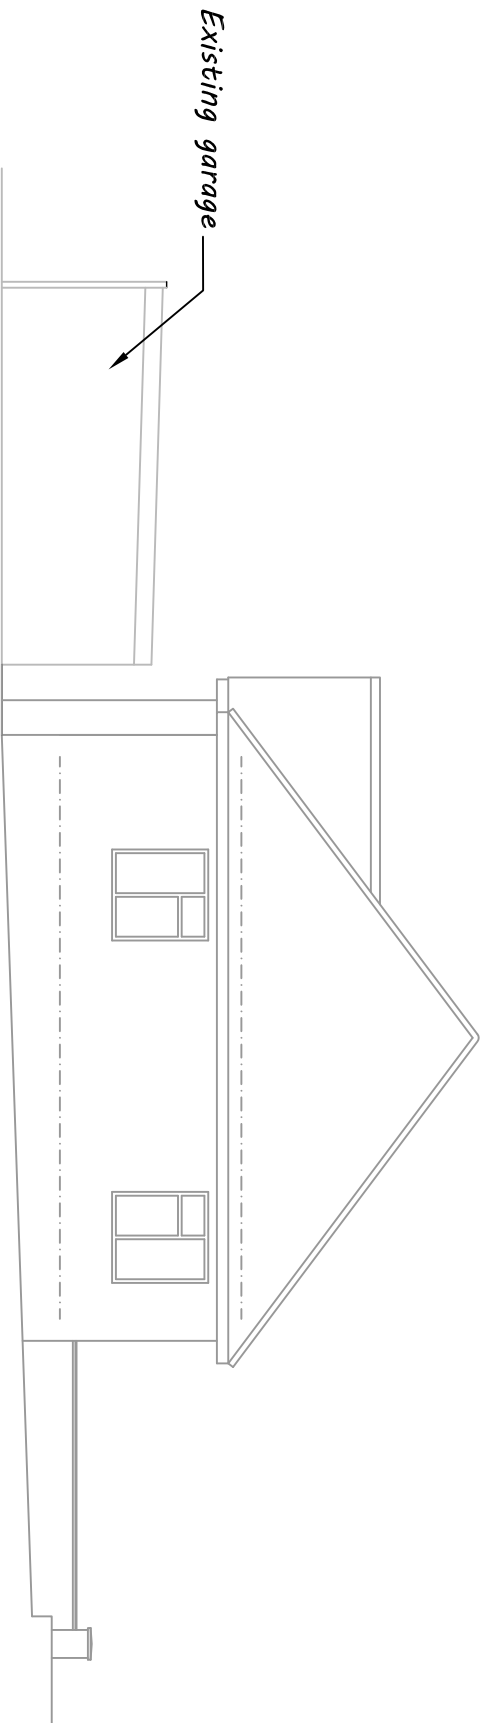


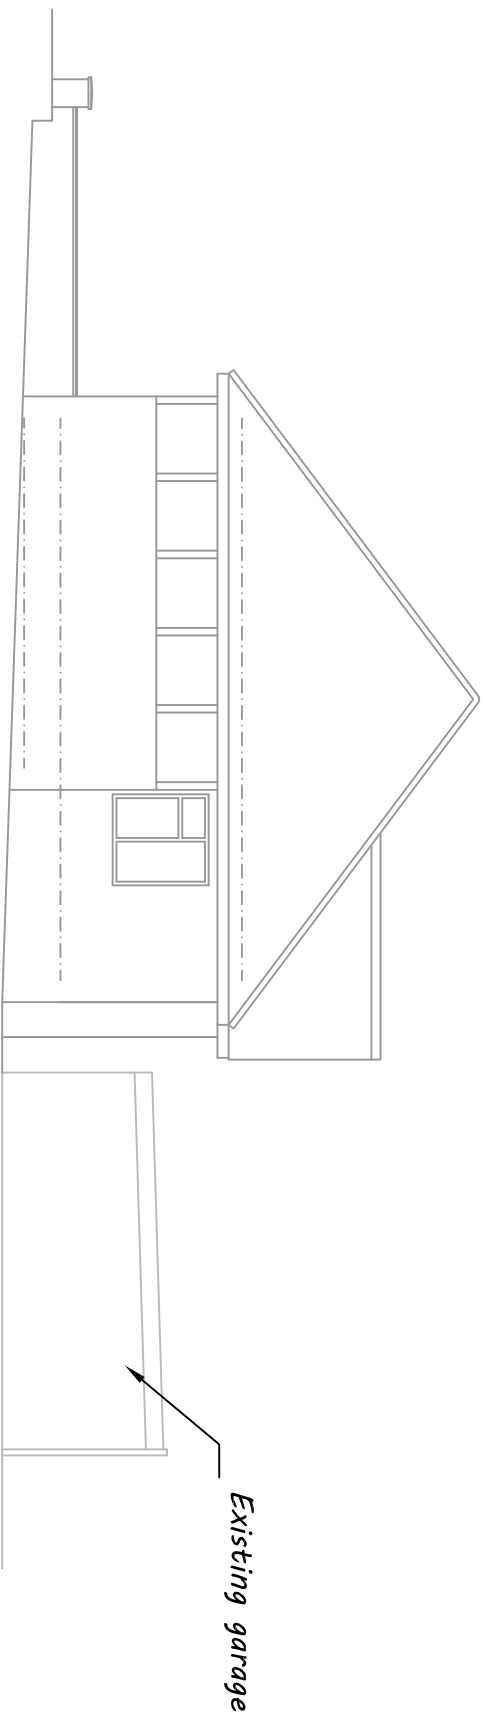

Side Elevation

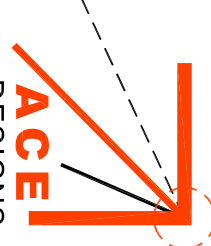

Side Elevation

		Architectural & Civil Engineering Design 143 Station Road, Liss, Hants. GU33 7AJ Tel 01730 894988 e-mail: enquiries@acedesigns-ltd.co.uk www. ace-designs.co.uk		Job Title Proposed Extensions and Alterations at 4 Bembridge Drive, Hayling Island		Client Mr & Mrs Adams-Madgwick		Scale 1:100 @ A3	Date Feb 2019	Designed GG	
Drawing Title Elevations as existing (sheet 2 of 2)				Drawn EV	Checked GG	Approved		Job No 190103	Drawing No 190103/05		Rev