



Existing Elevations

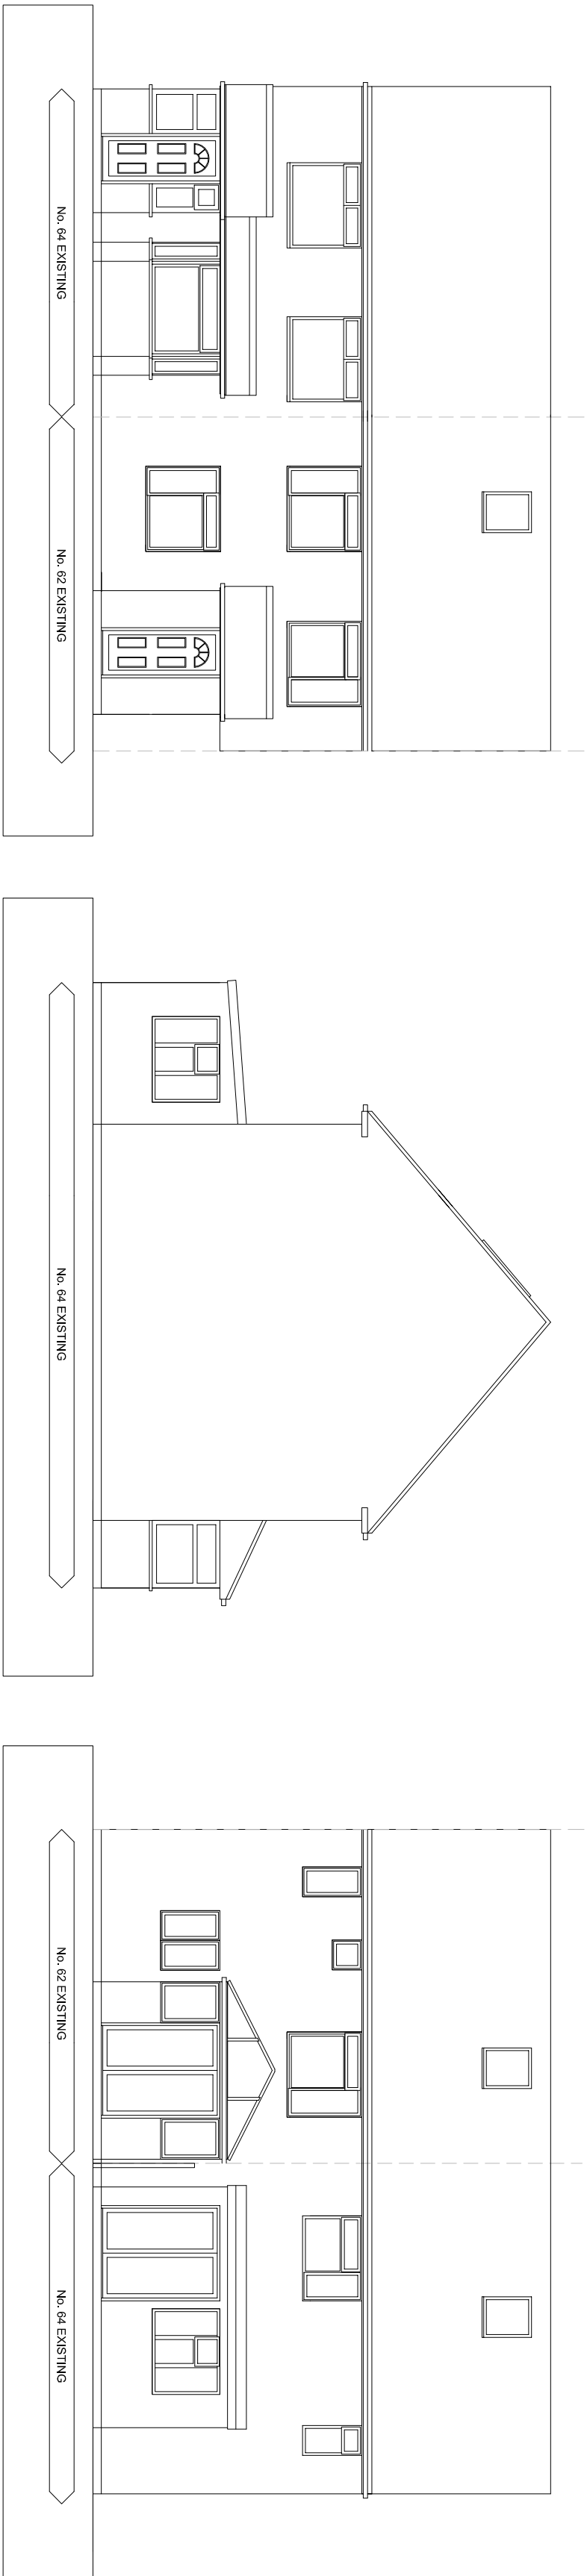


Proposed Elevations


Render painted grey on first floor.

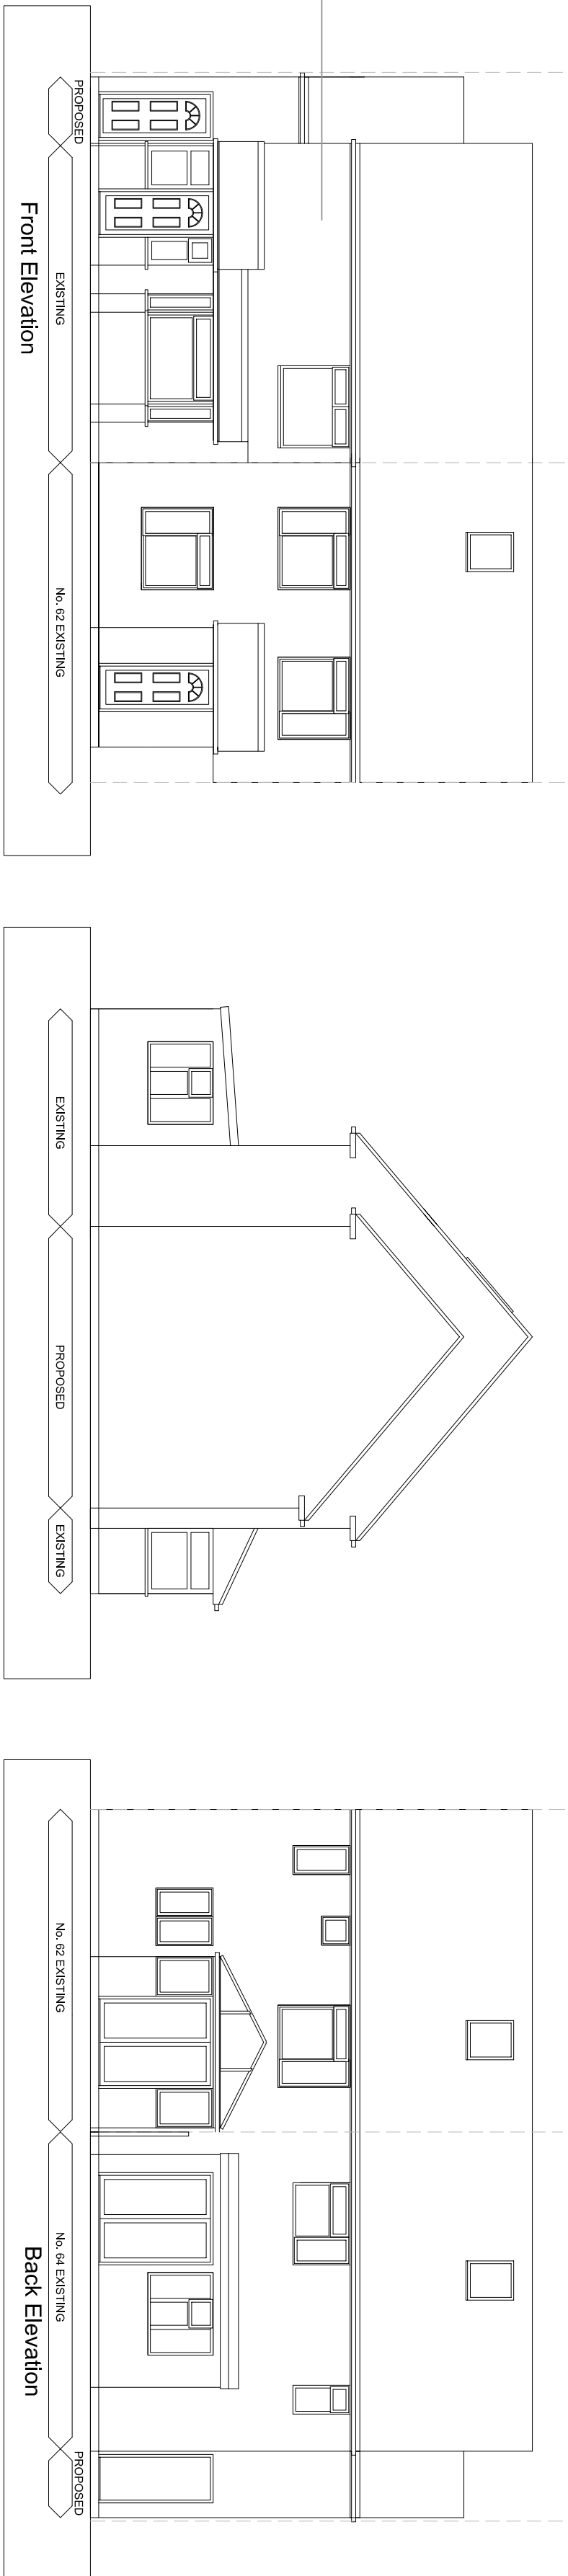

Existing Fence

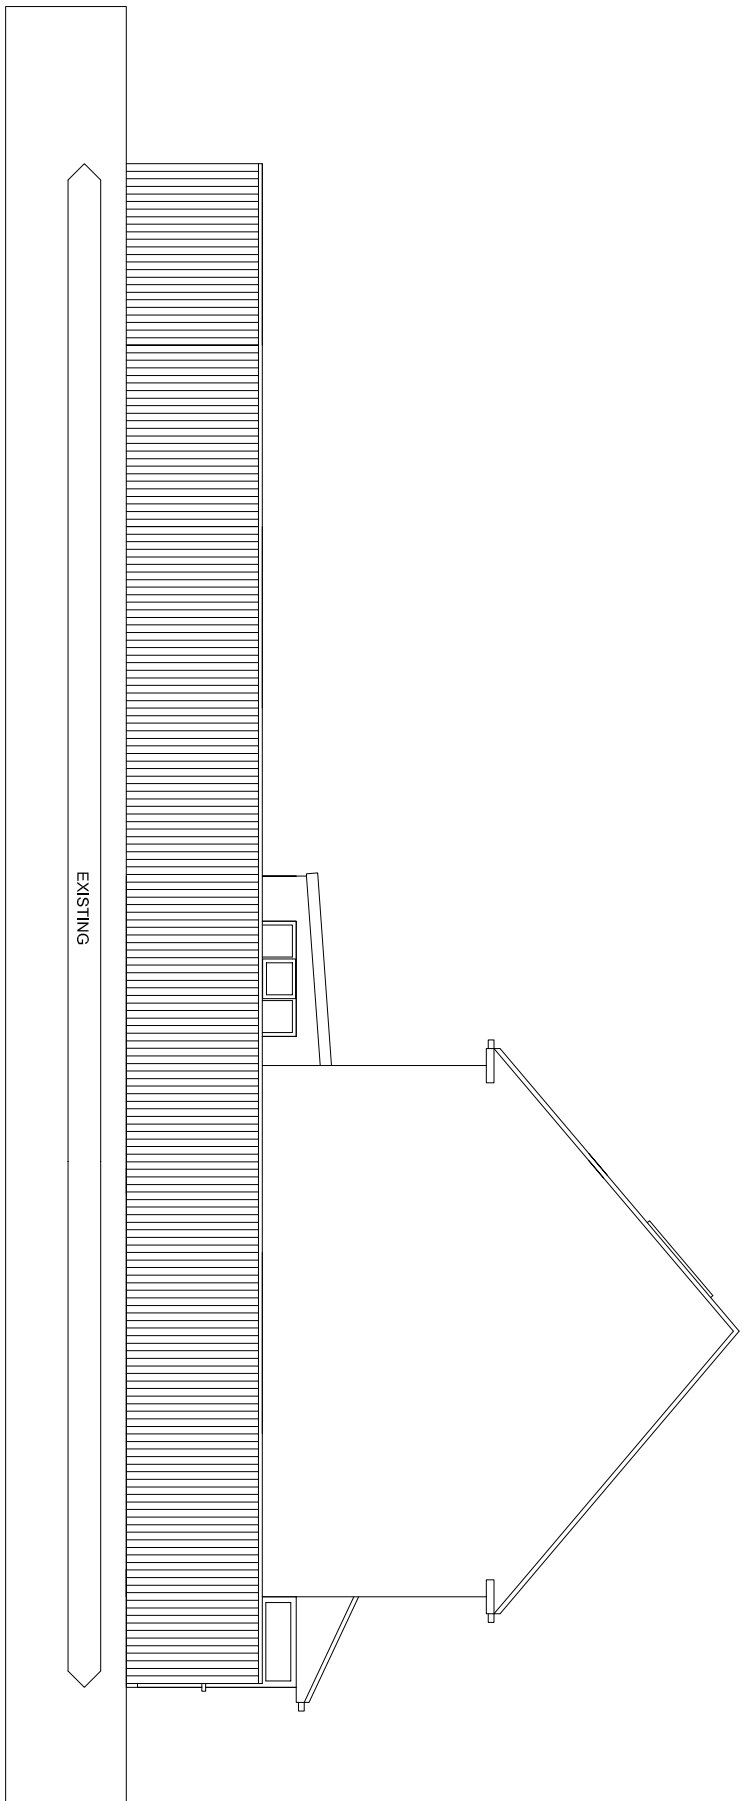

Proposed Fence

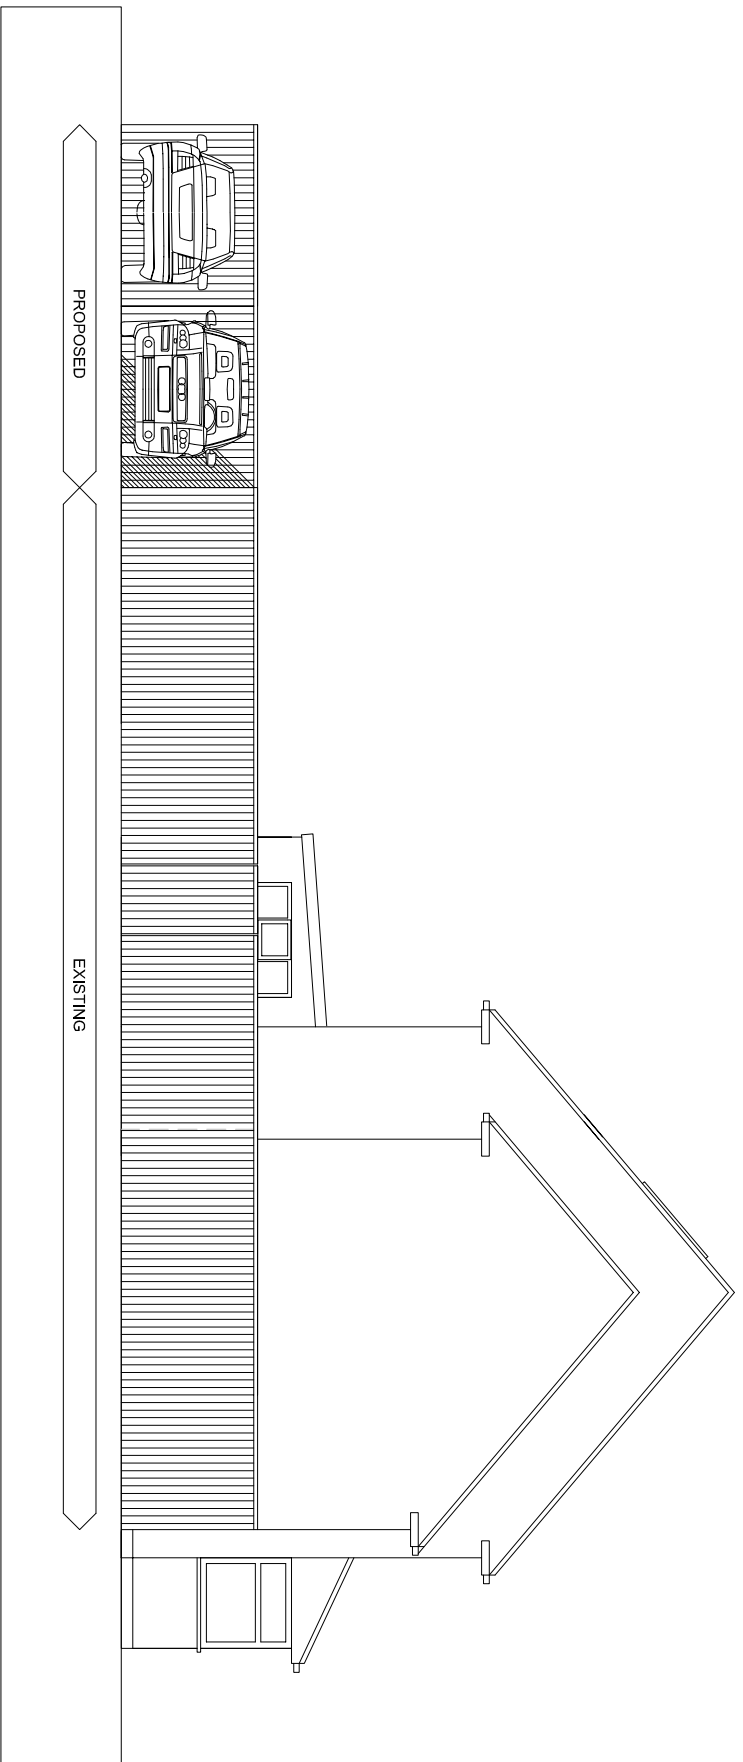

notes

This drawing is the copyright of the **pdp architecture llp** and is not to be reproduced, stored in a retrieval system or used for the execution of works without their permission.
all dimensions to be checked on site prior to commencement of works and the architect notified of any discrepancies.
figured dimensions are to be used in preference to scaled dimensions.
no deviation from this drawing will be permitted without prior consent of the architect.
all drawings are prepared subject to a full measured and structural survey of the buildings and site.
all structural work is subject to the appointment of a structural engineer to confirm and agree the structural proposals.
os promap licence no. 100020449.


health & safety:
exceptional risks involving specific methods of construction or exceptional maintenance issues:
NO SIGNIFICANT RISK

Scale width: 50 mm @ a1 - 25 mm @ a3

revision	notes	date	drawn	checked
A	Fence elevations added	20/07/2019	IR	HM
B	1 no. first floor window removed	10/12/18	IR	HM

client				
Mr Cleverley				

PLANNING

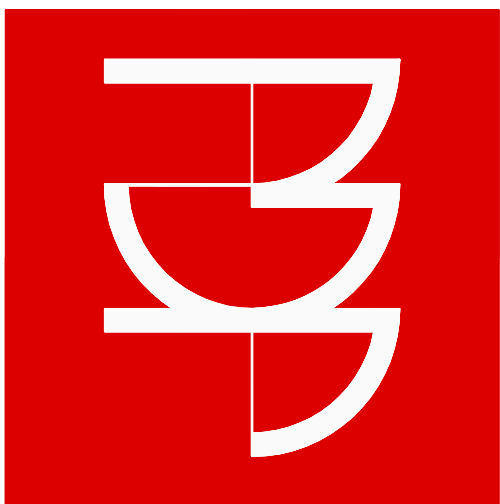

pdp architecture llp
chartered architects town planning
interior design consultants
2 beechworth road havant
hampshire po9 1ax
tel 023 9248 1100
fax 023 9247 5050
email pdp@pdp-architects.co.uk
www.pdp-architects.co.uk

project
64 Winterslow Drive
Havant

detail
Proposed conversion
Elevations

drawn	checked
IR	HM

date	status
May'17	Planning
a1 scale a3 scale	rev
1:100 1:200	28020-PD101 B