


Legend or Notes:

INFORMATION ONLY

FIGURED DIMENSIONS ONLY TAKEN FROM THIS DRAWING. ALL DIMENSIONS TO BE CHECKED ON SITE.

THIS DRAWING TO BE READ IN CONJUNCTION WITH DRAWINGS MDP001, 2, 3, 4 & 5.

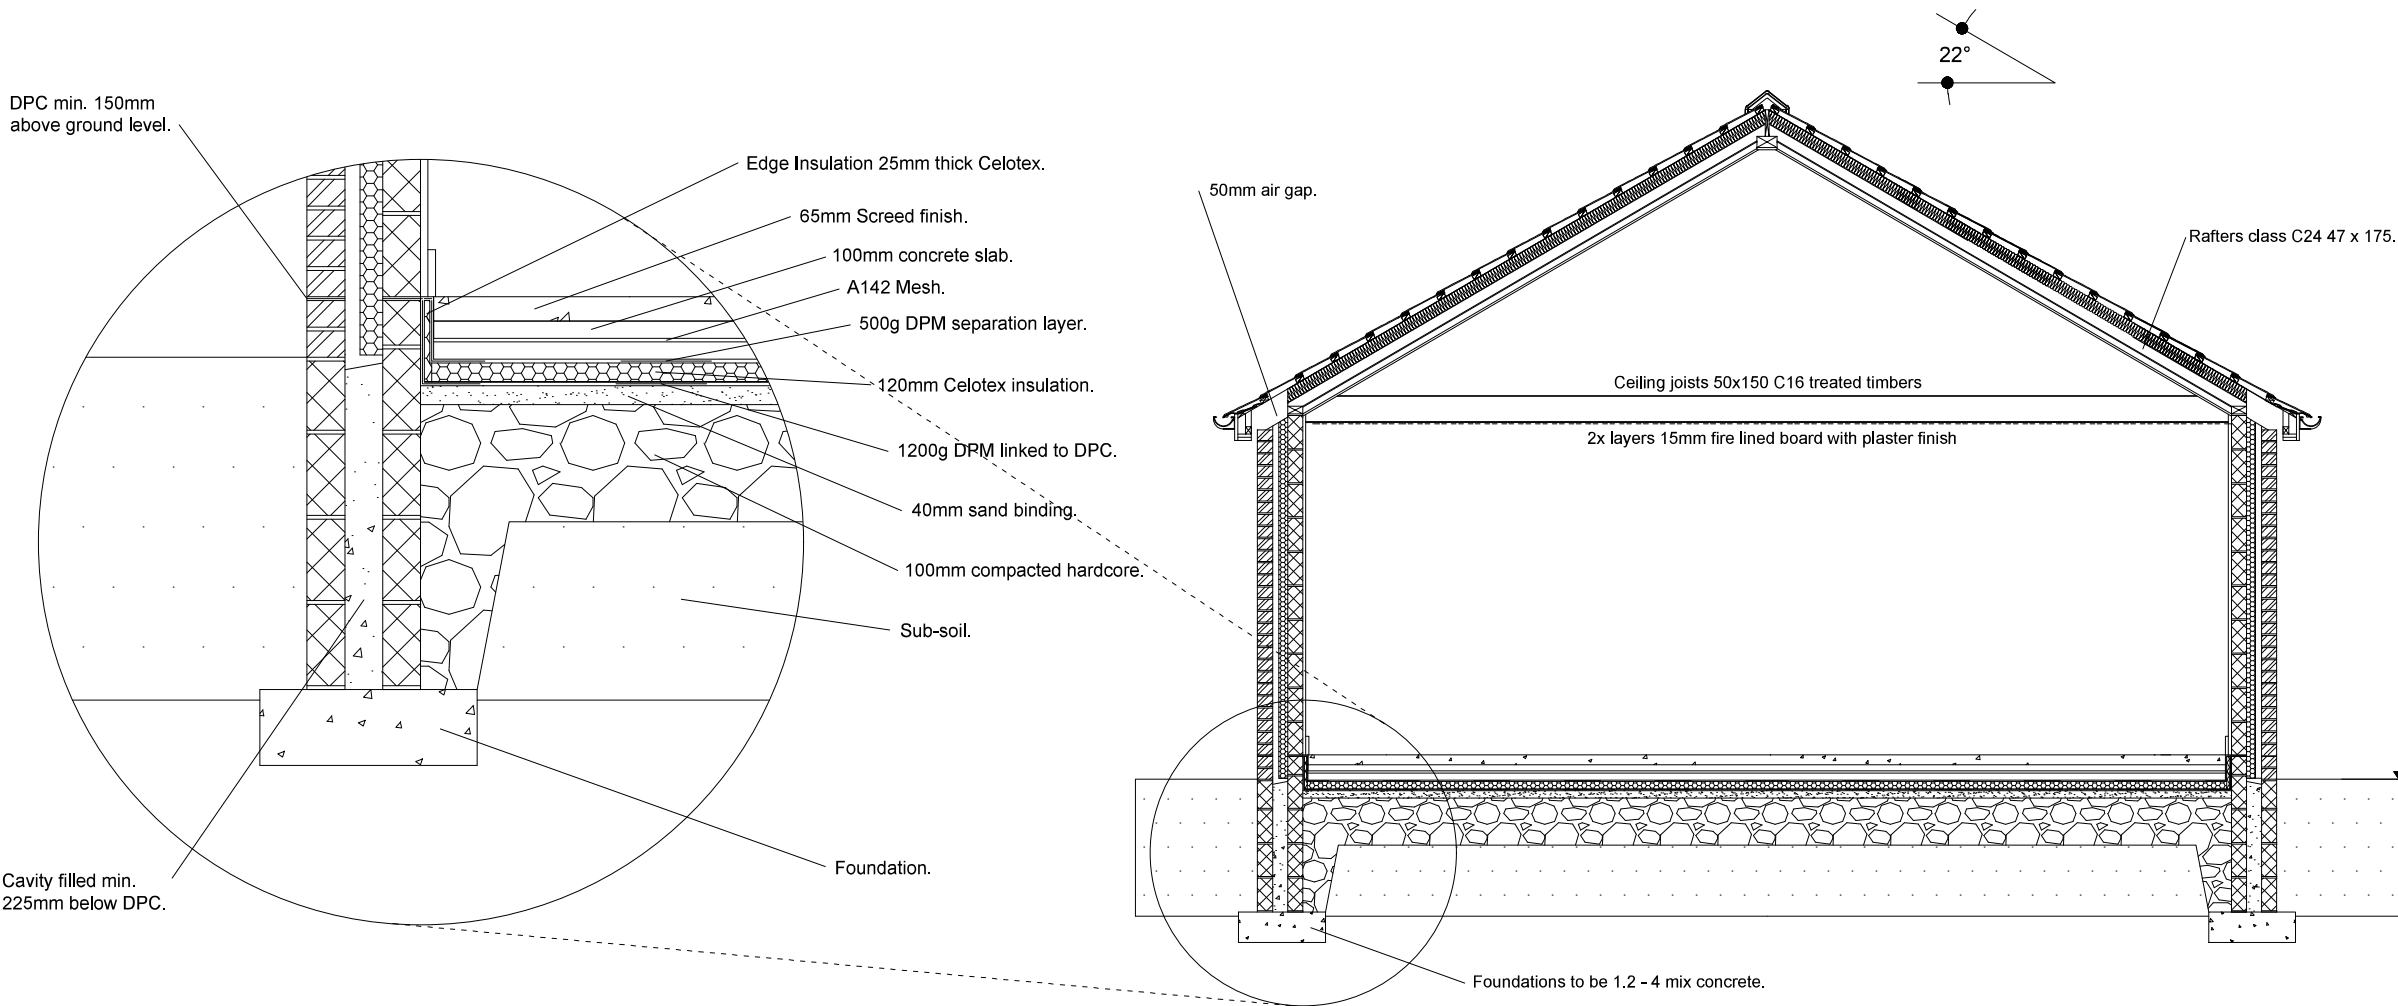

DETAIL
(Not to scale)

01	First issue	14/03/19	M. PLANT
Rev	Description	Date	Approved

AMENDMENT RECORD

Site/Project:
MR & MRS PLANT
16 Third Avenue,
Denville
Havant
PO9 2QS

Drawing Title:
PROPOSED GARAGE EXTENSION & DORMER WINDOW SECTION & DETAIL

Drawing No. or Filename:	Rev:
MDP006	01

Scale:	NTS @ A3		
Drawn:	Alex Tucker	Date:	14/03/2019
Checked:	Mike Plant	Date:	14/03/2019
Approved:	NA	Date:	NA