



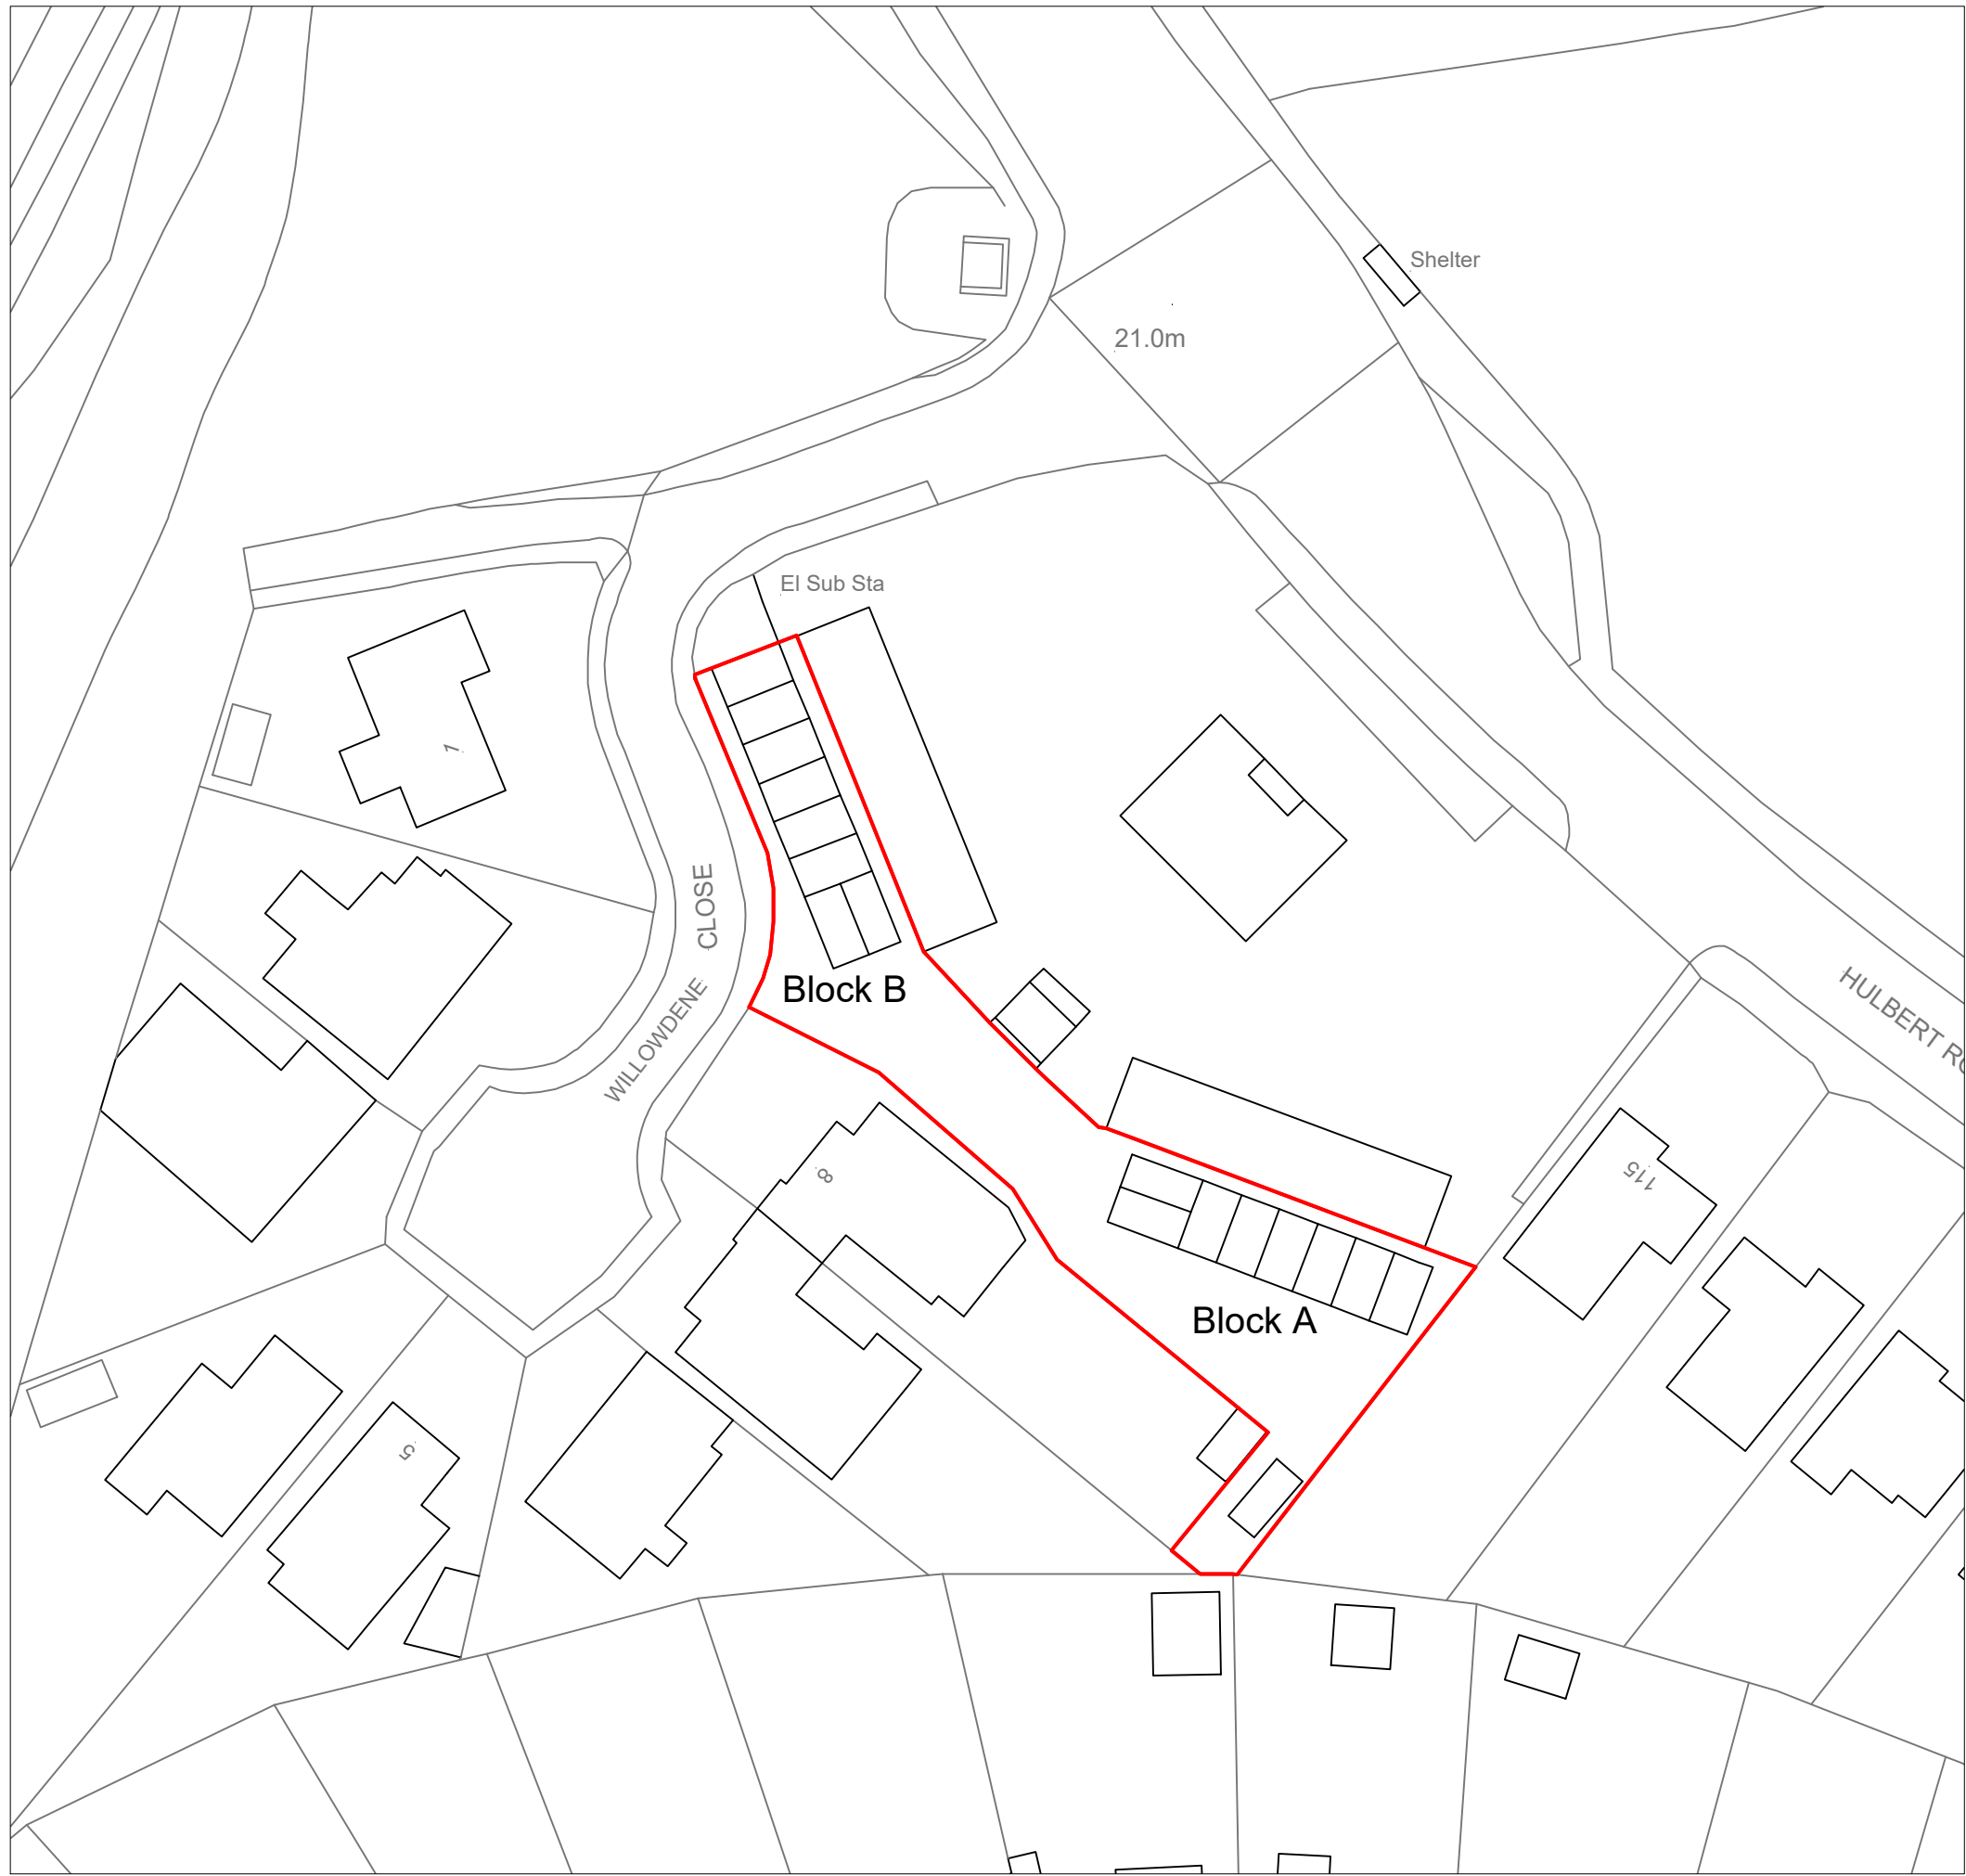

Block Plan - As Existing 1:500

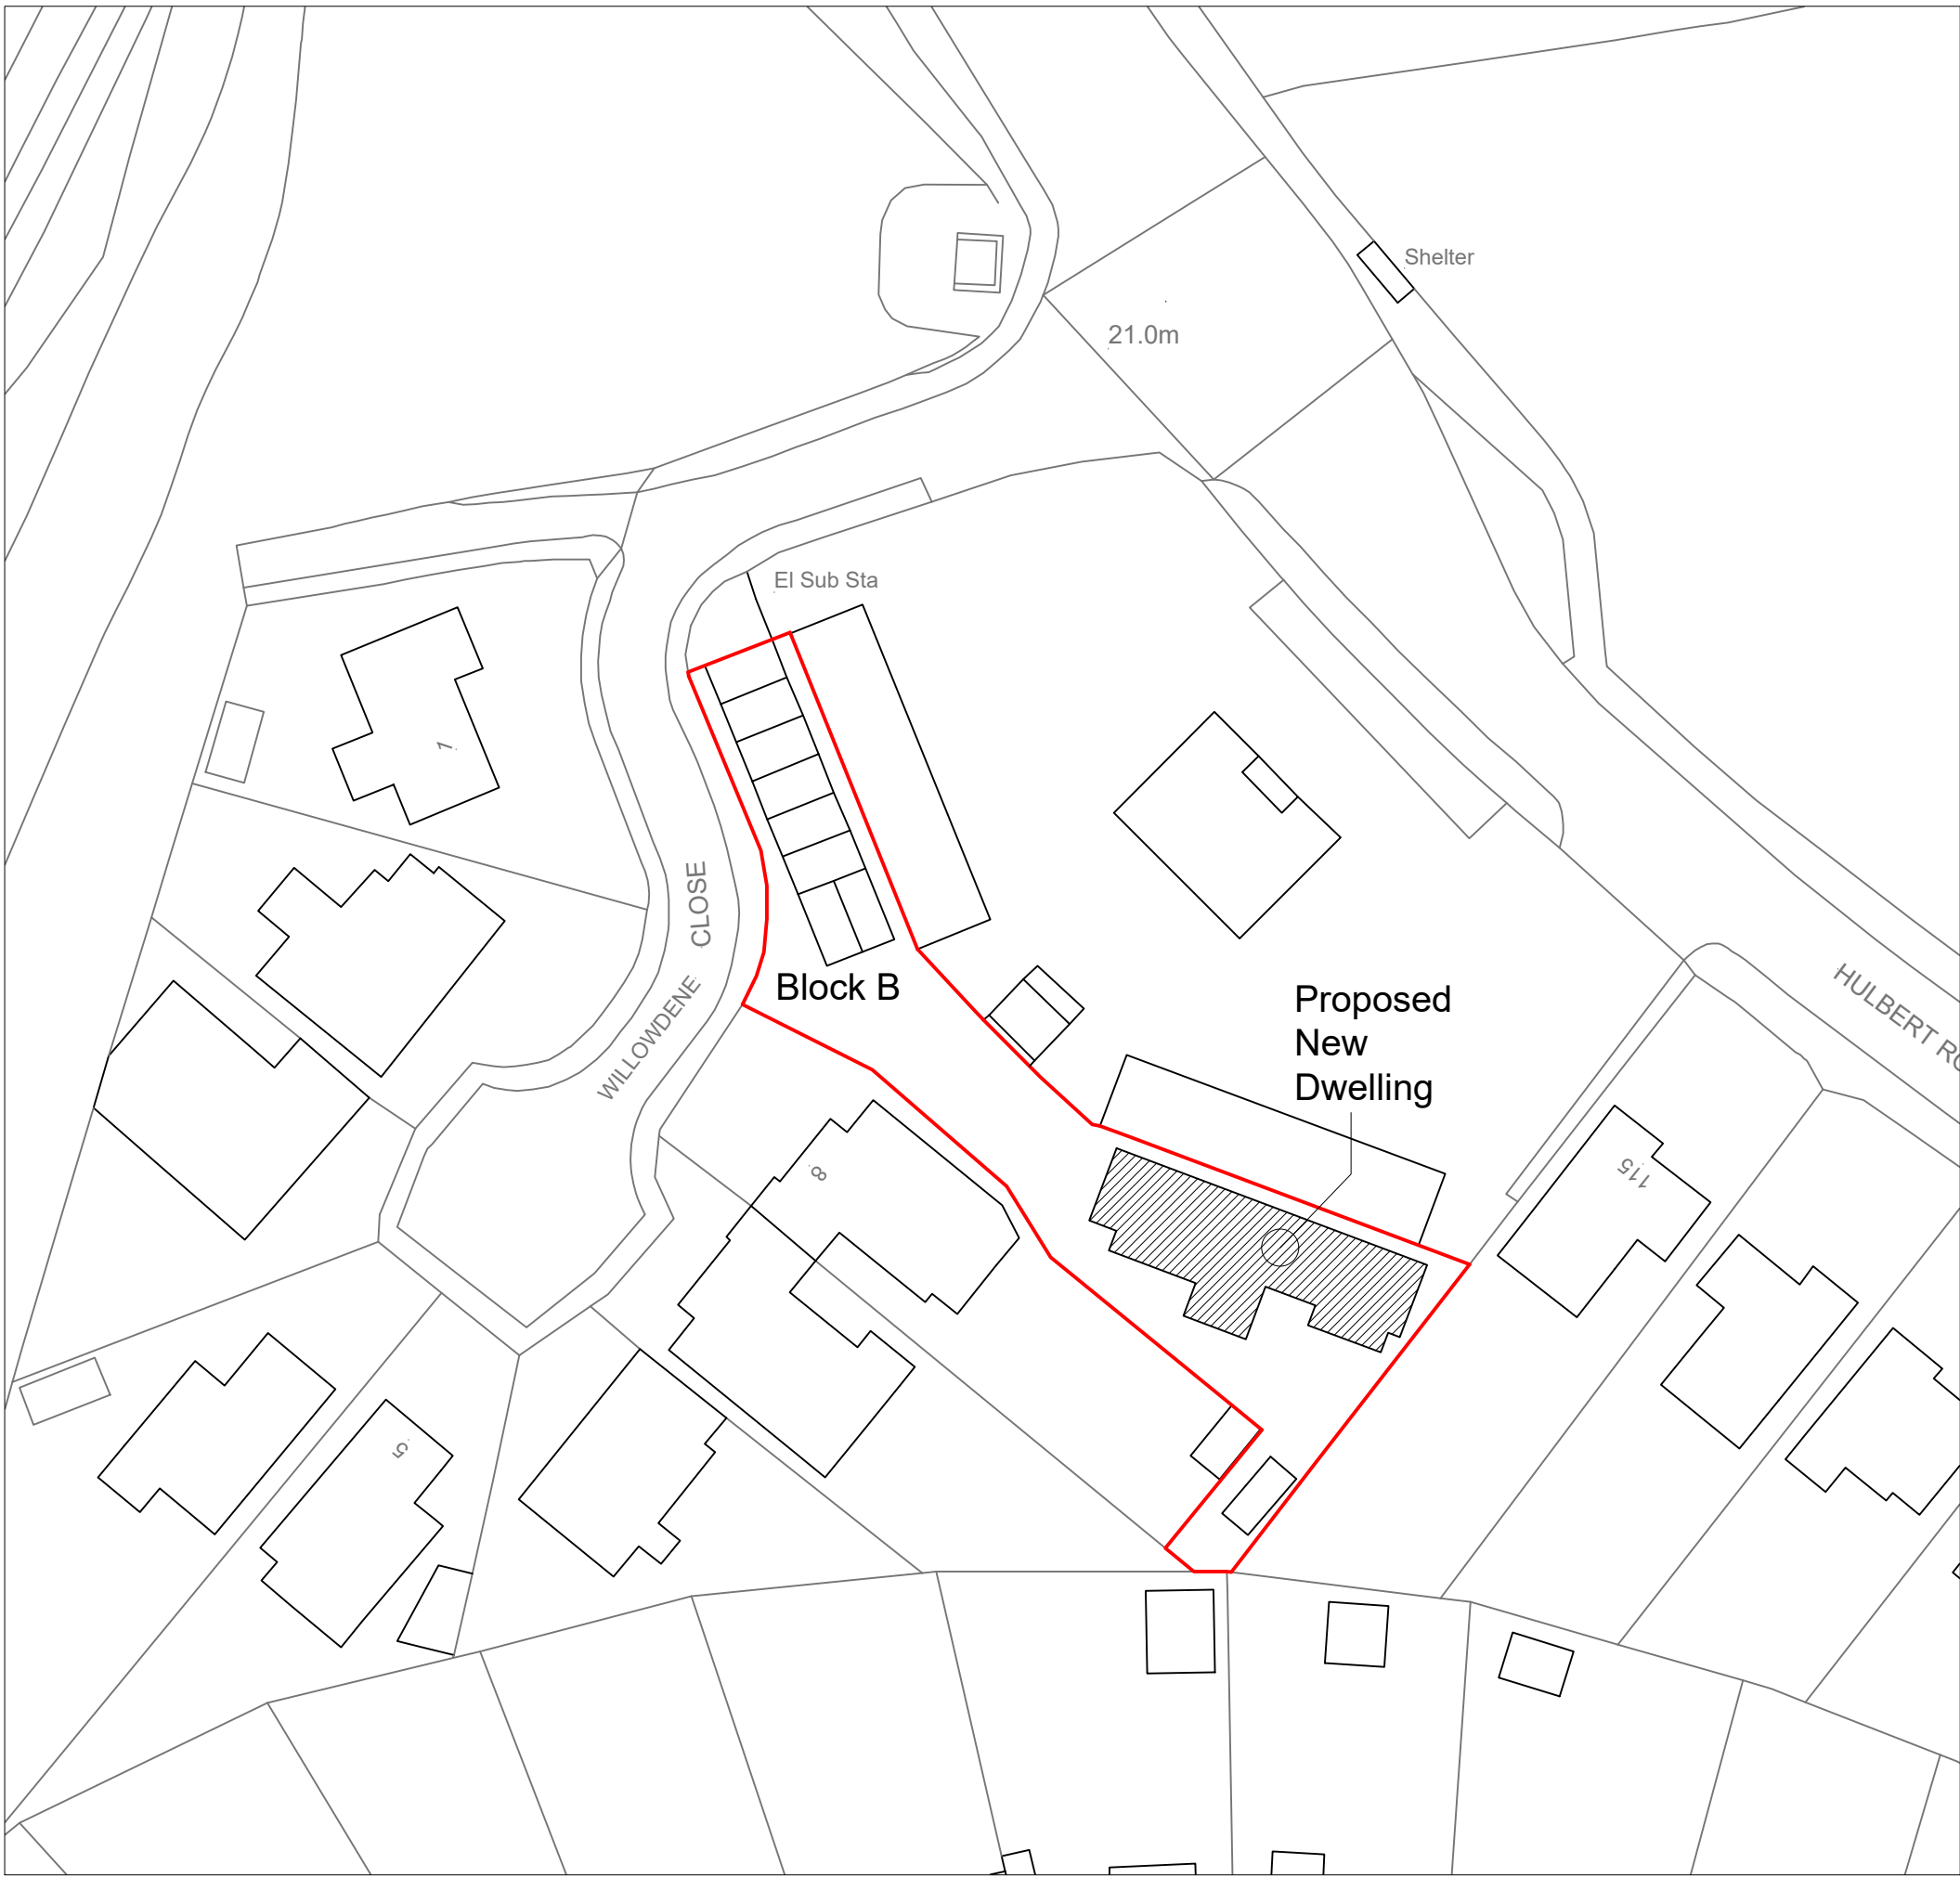

Block Plan - As Proposed 1:500

|   |                                 |          |          |
|---|---------------------------------|----------|----------|
| -   | Issued for Planning Application | NJ       | 23-09-19 |
| Rev.   |                                 | By       | Date     |
| Wildern Architecture Ltd<br>Middle House, 3 Sampan Close,<br>Warsash, Southampton, SO31 9BU<br>07920 260758<br>Project<br>Garages at Willowdene Close,<br>Bedhampton, Havant, PO9 3QP<br><br>Client<br>Mr and Mrs A Shaw |                                 |          |          |
| Title<br>Block Plan<br>- As Existing and Proposed   |                                 |          |          |
| Date   | Sept 19                         | Drawn By | NJ       |
| Job No.   | Drawing No.                     | Scale    | Revision |
| W19-009   | 101                             | 1:500@A1 | -        |