


(471691, 105559)

(471705, 105559)

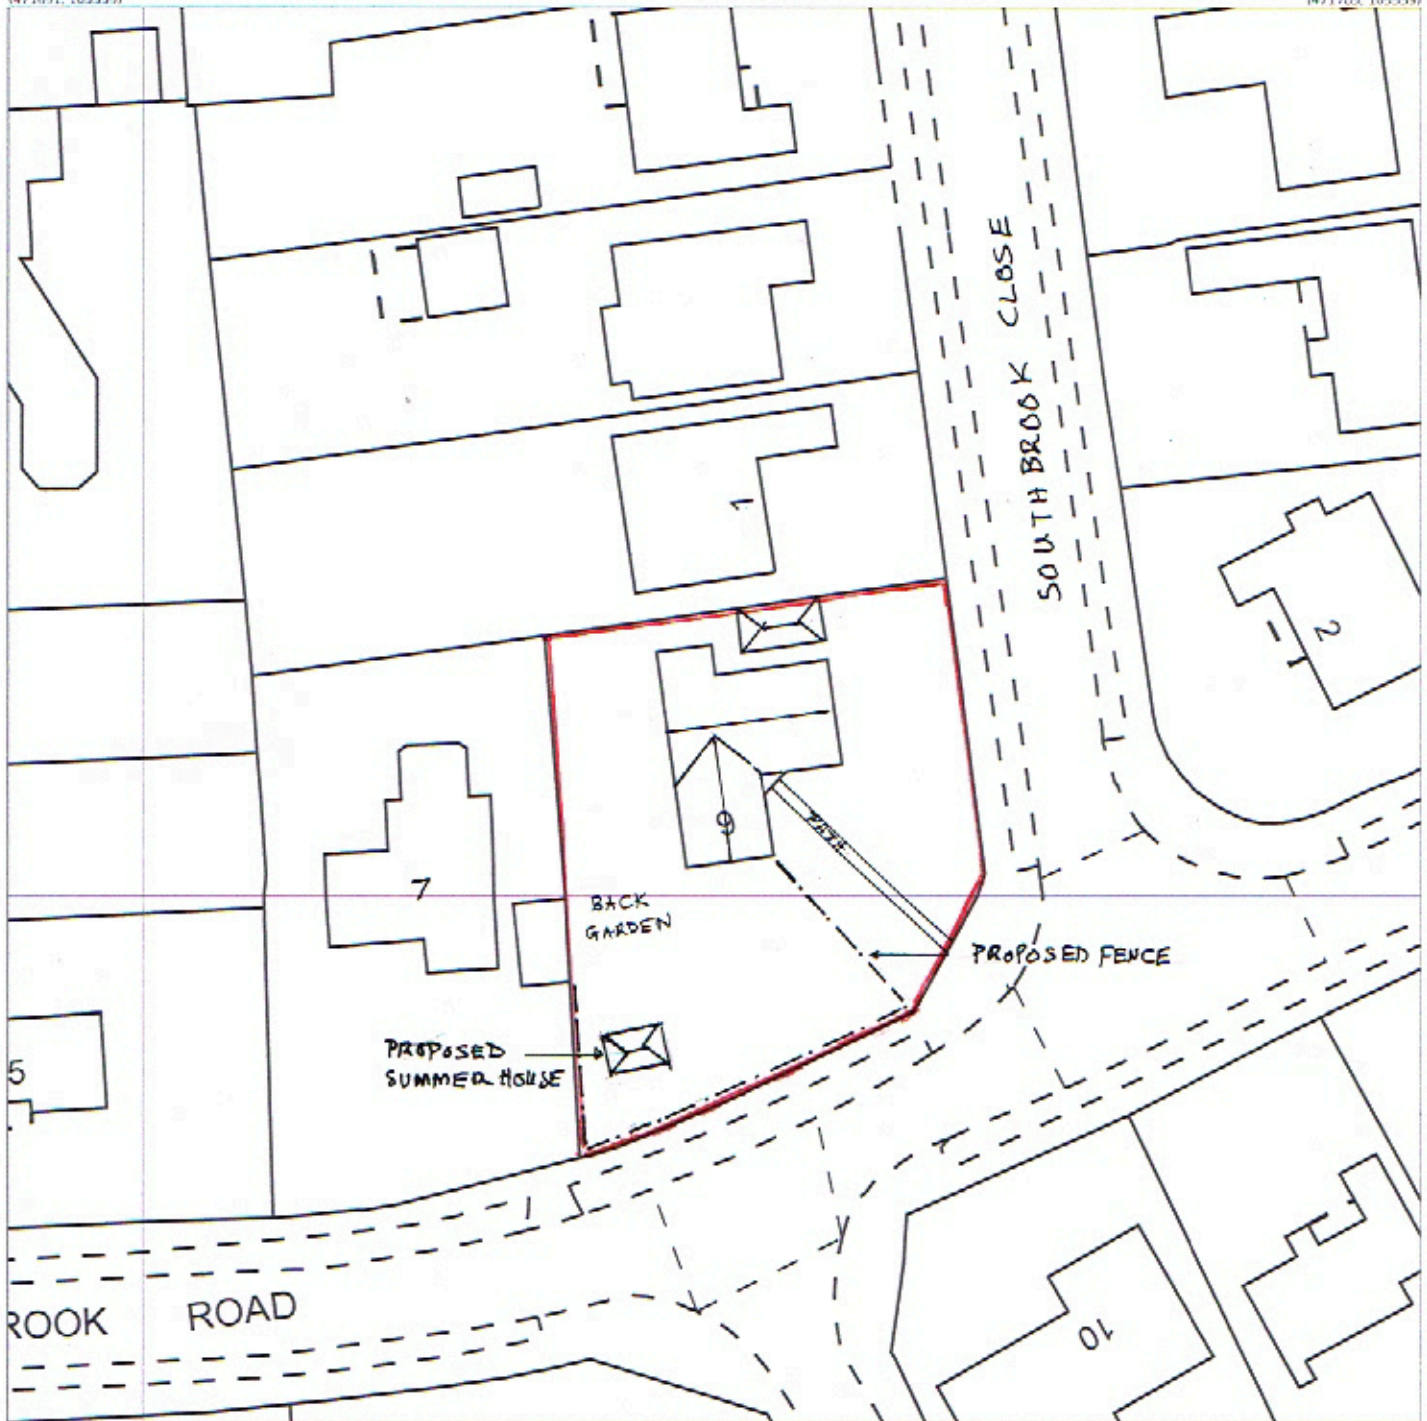

(471691, 105465)

(471705, 105465)

BLOCK PLAN

Produced 24 Apr 2019 from the Ordnance Survey MasterMap (Topography) Database and incorporating surveyed revision available at this date.

The representation of a road, track or path is no evidence of a right of way. The representation of features as lines is no evidence of a property boundary.



1:500



9, Southbrook Rd, Havant
PO9 1RL

Supplied by: Stanfords 24 Apr 2019
Licence: © Crown Copyright and
database rights. 2019 OS100035409
Order Licence Reference: CI1316931
Centre coordinates: 471738 105512